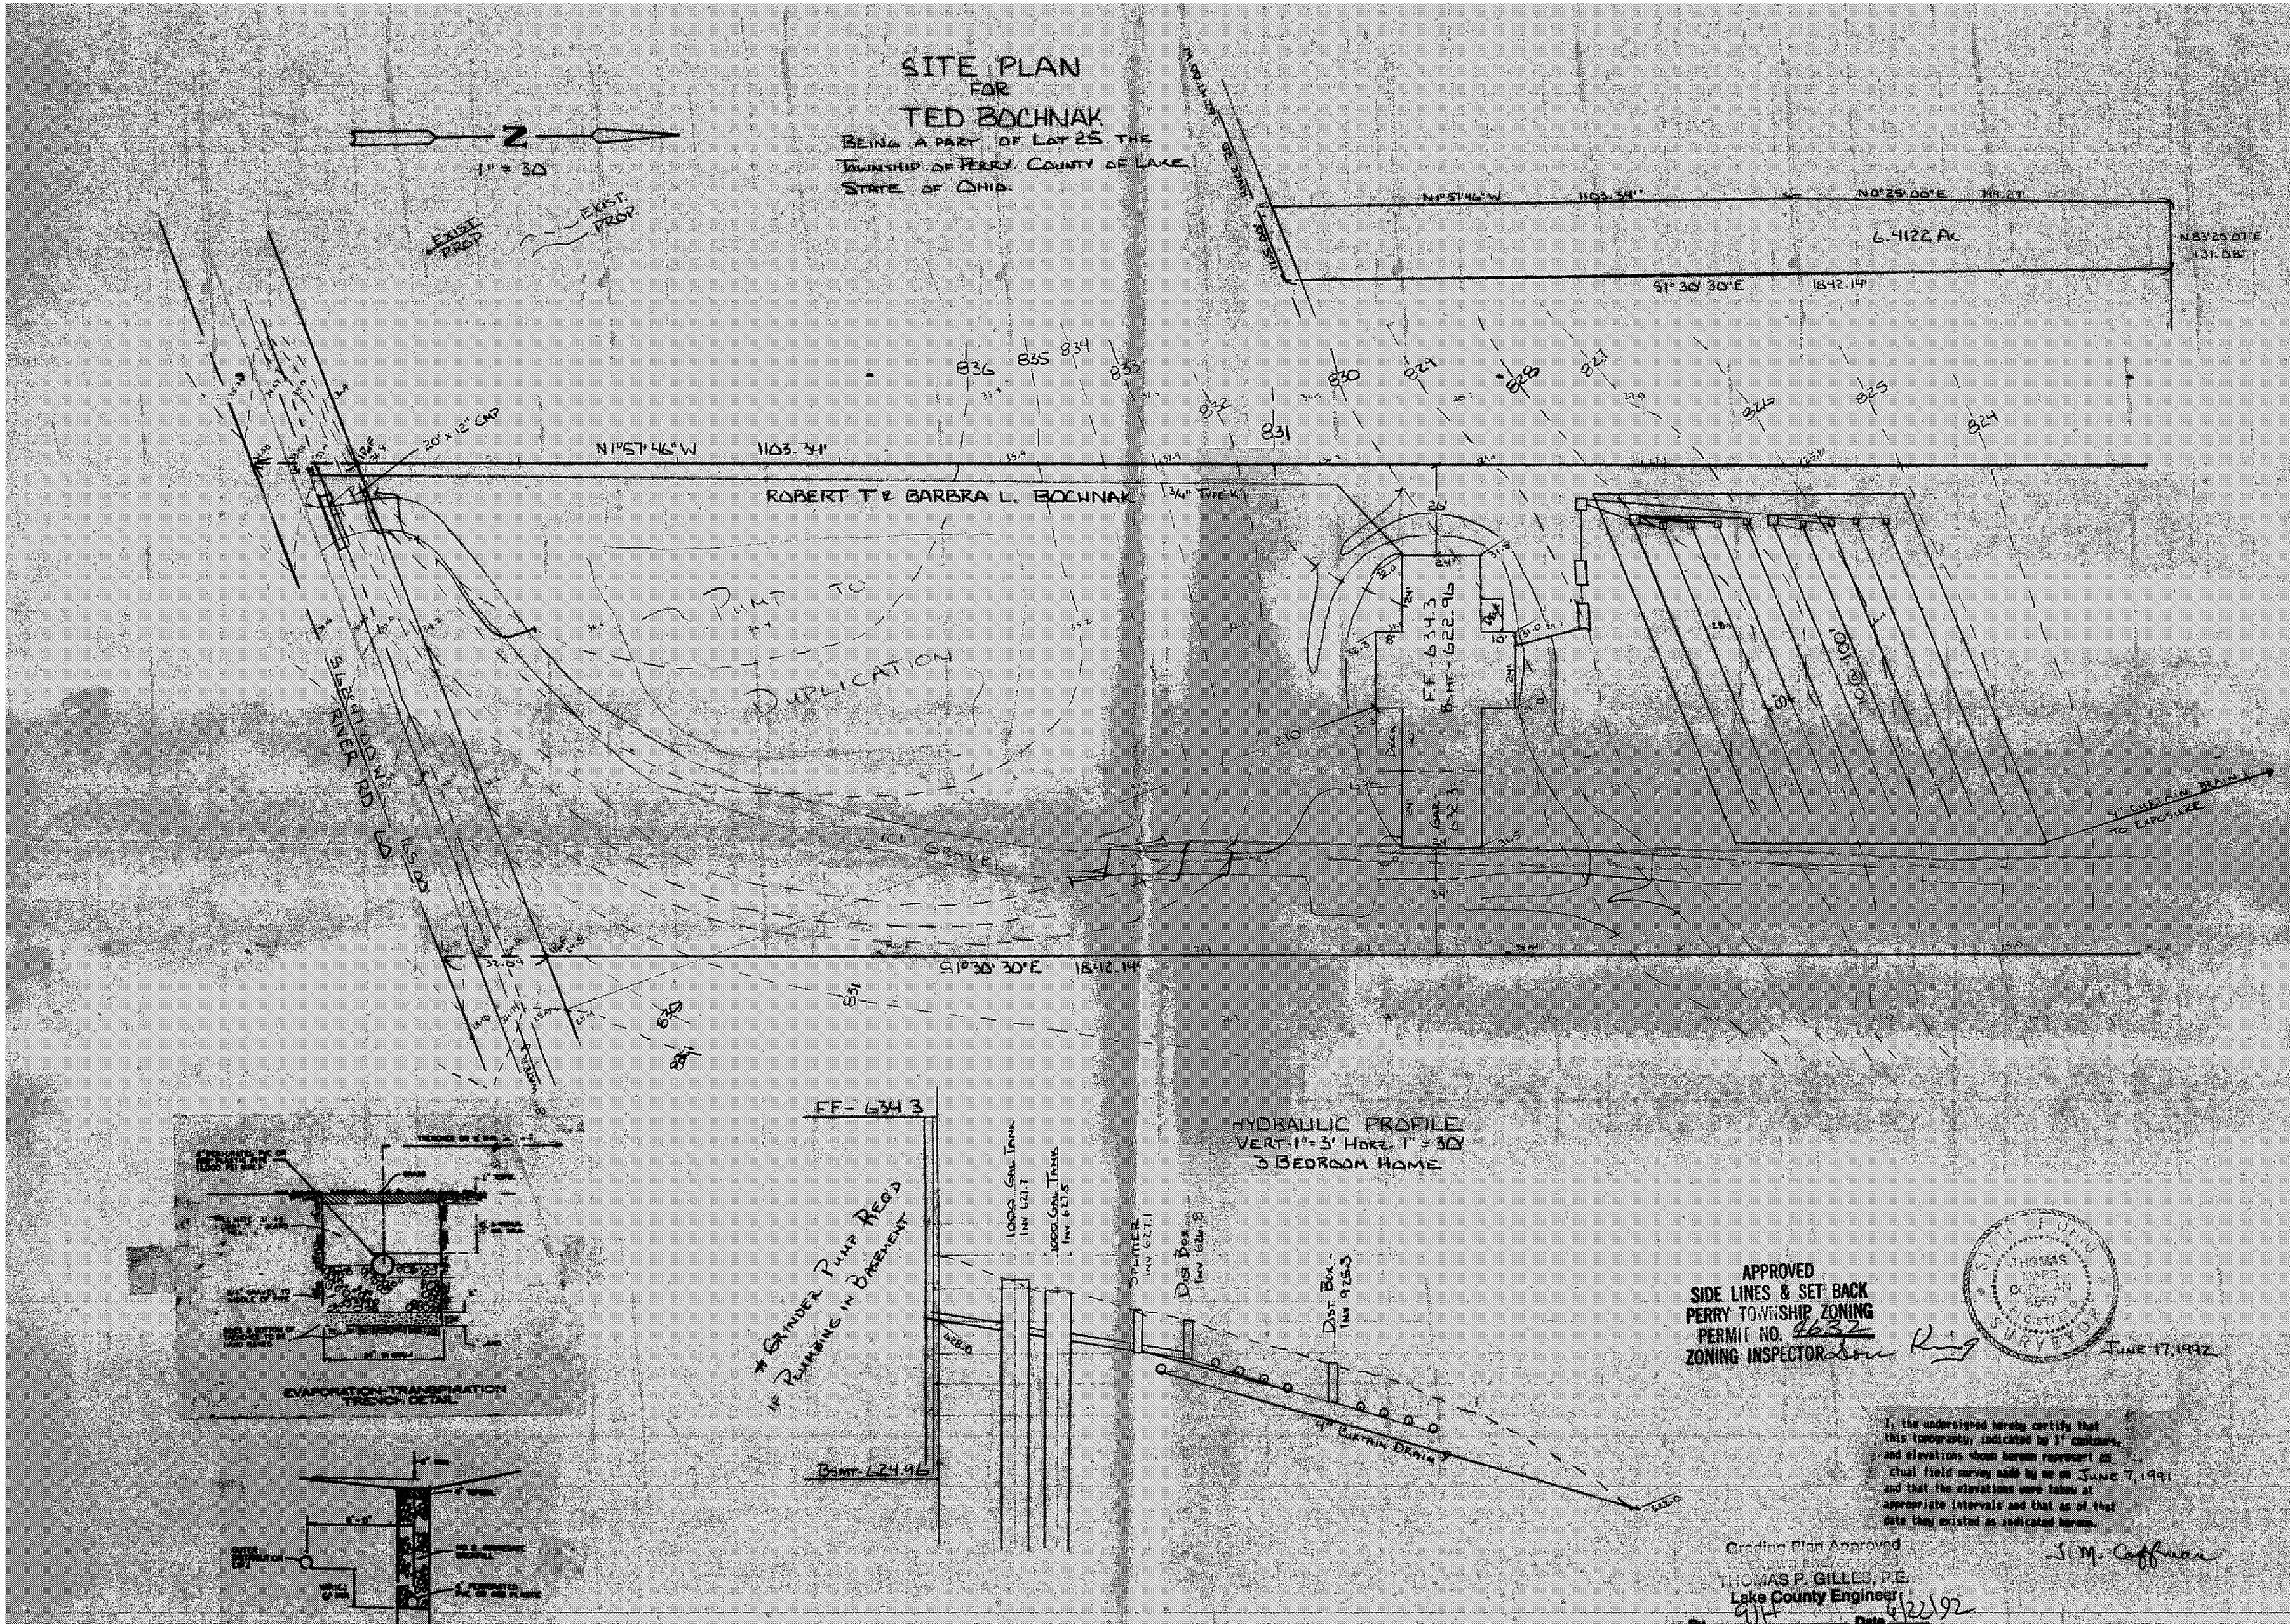
SITE PLAN
FOR
TED BOCHNAK
BEING A PART OF LOT 25. THE TOWNSHIP OF PERRY. COUNTY OF LAKE. STATE OF OHIO.
1" = 30'
EXIST. PROP.
EXIST. PROP.
N1°57'46"W 1103.34'
N0°25'00"E 799.27'
6.4122 AC.
S1°30'30"E 1842.14'
N83°25'07"E 131.08'
20' x 12" CMP
ROBERT T & BARBRA L. BOCHNAK
3/4" TYPE K
PUMP TO DUPLICATION
RIVER RD
10' GRAVEL
F.F.-634.3
BSMT-622.96
GAR-632.3
4" CURTAIN DRAIN TO EXPOSURE
HYDRAULIC PROFILE
VERT-1"=3' HORZ-1"=30'
3 BEDROOM HOME
FF-634.3
BSMT-624.96
GRINDER PUMP REQ'D IF PLUMBING IN BASEMENT
1000 GAL TANK INV 627.7
1000 GAL TANK INV 627.5
SPLITTER INV 627.1
DIST BOX INV 626.8
DIST BOX INV 925.3
4" CURTAIN DRAIN
EVAPORATION-TRANSPIRATION TRENCH DETAIL
APPROVED
SIDE LINES & SET BACK
PERRY TOWNSHIP ZONING
PERMIT NO. 4632
ZONING INSPECTOR Don King
JUNE 17, 1992
STATE OF OHIO
THOMAS MARC COFFMAN
6657
REGISTERED
SURVEYOR
I, the undersigned hereby certify that this topography, indicated by 1' contours, and elevations shown hereon represent an actual field survey made by me on JUNE 7, 1991 and that the elevations were taken at appropriate intervals and that as of that date they existed as indicated hereon.
J. M. Coffman
Grading Plan Approved
THOMAS P. GILLES, P.E.
Lake County Engineer
Date 6/22/92