SITE PLAN
for
PAUL STREETS
Lot 35 & 45 Perry Twp.
LAKE Co. OHIO
1" = 40' Feb. 1979
Revised Mar. 1979

Milton A. Boomhower
Reg. Surveyor #2247

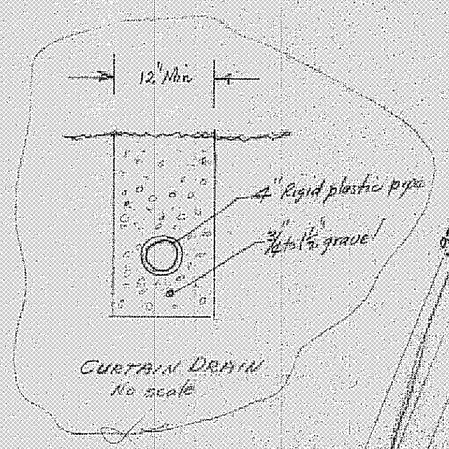

CURTAIN DRAIN
No scale

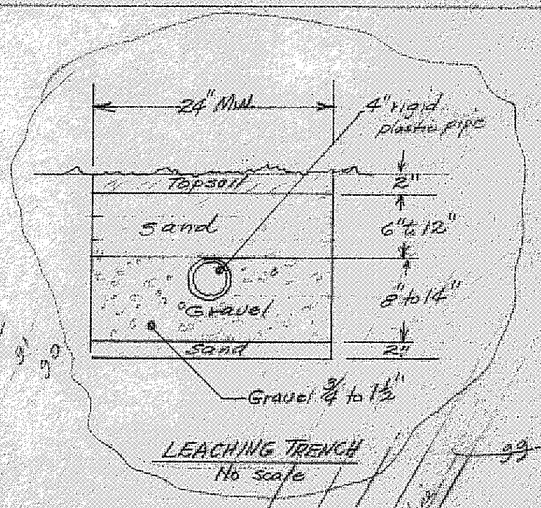

LEACHING TRENCH
No scale

Grading Plan Approved
as shown and/or noted
THOMAS P. GILLES, P.E.
Lake County Engineer
By _____ Date 3-26-79

SOUTH RIDGE ROAD 60'