S/L 12

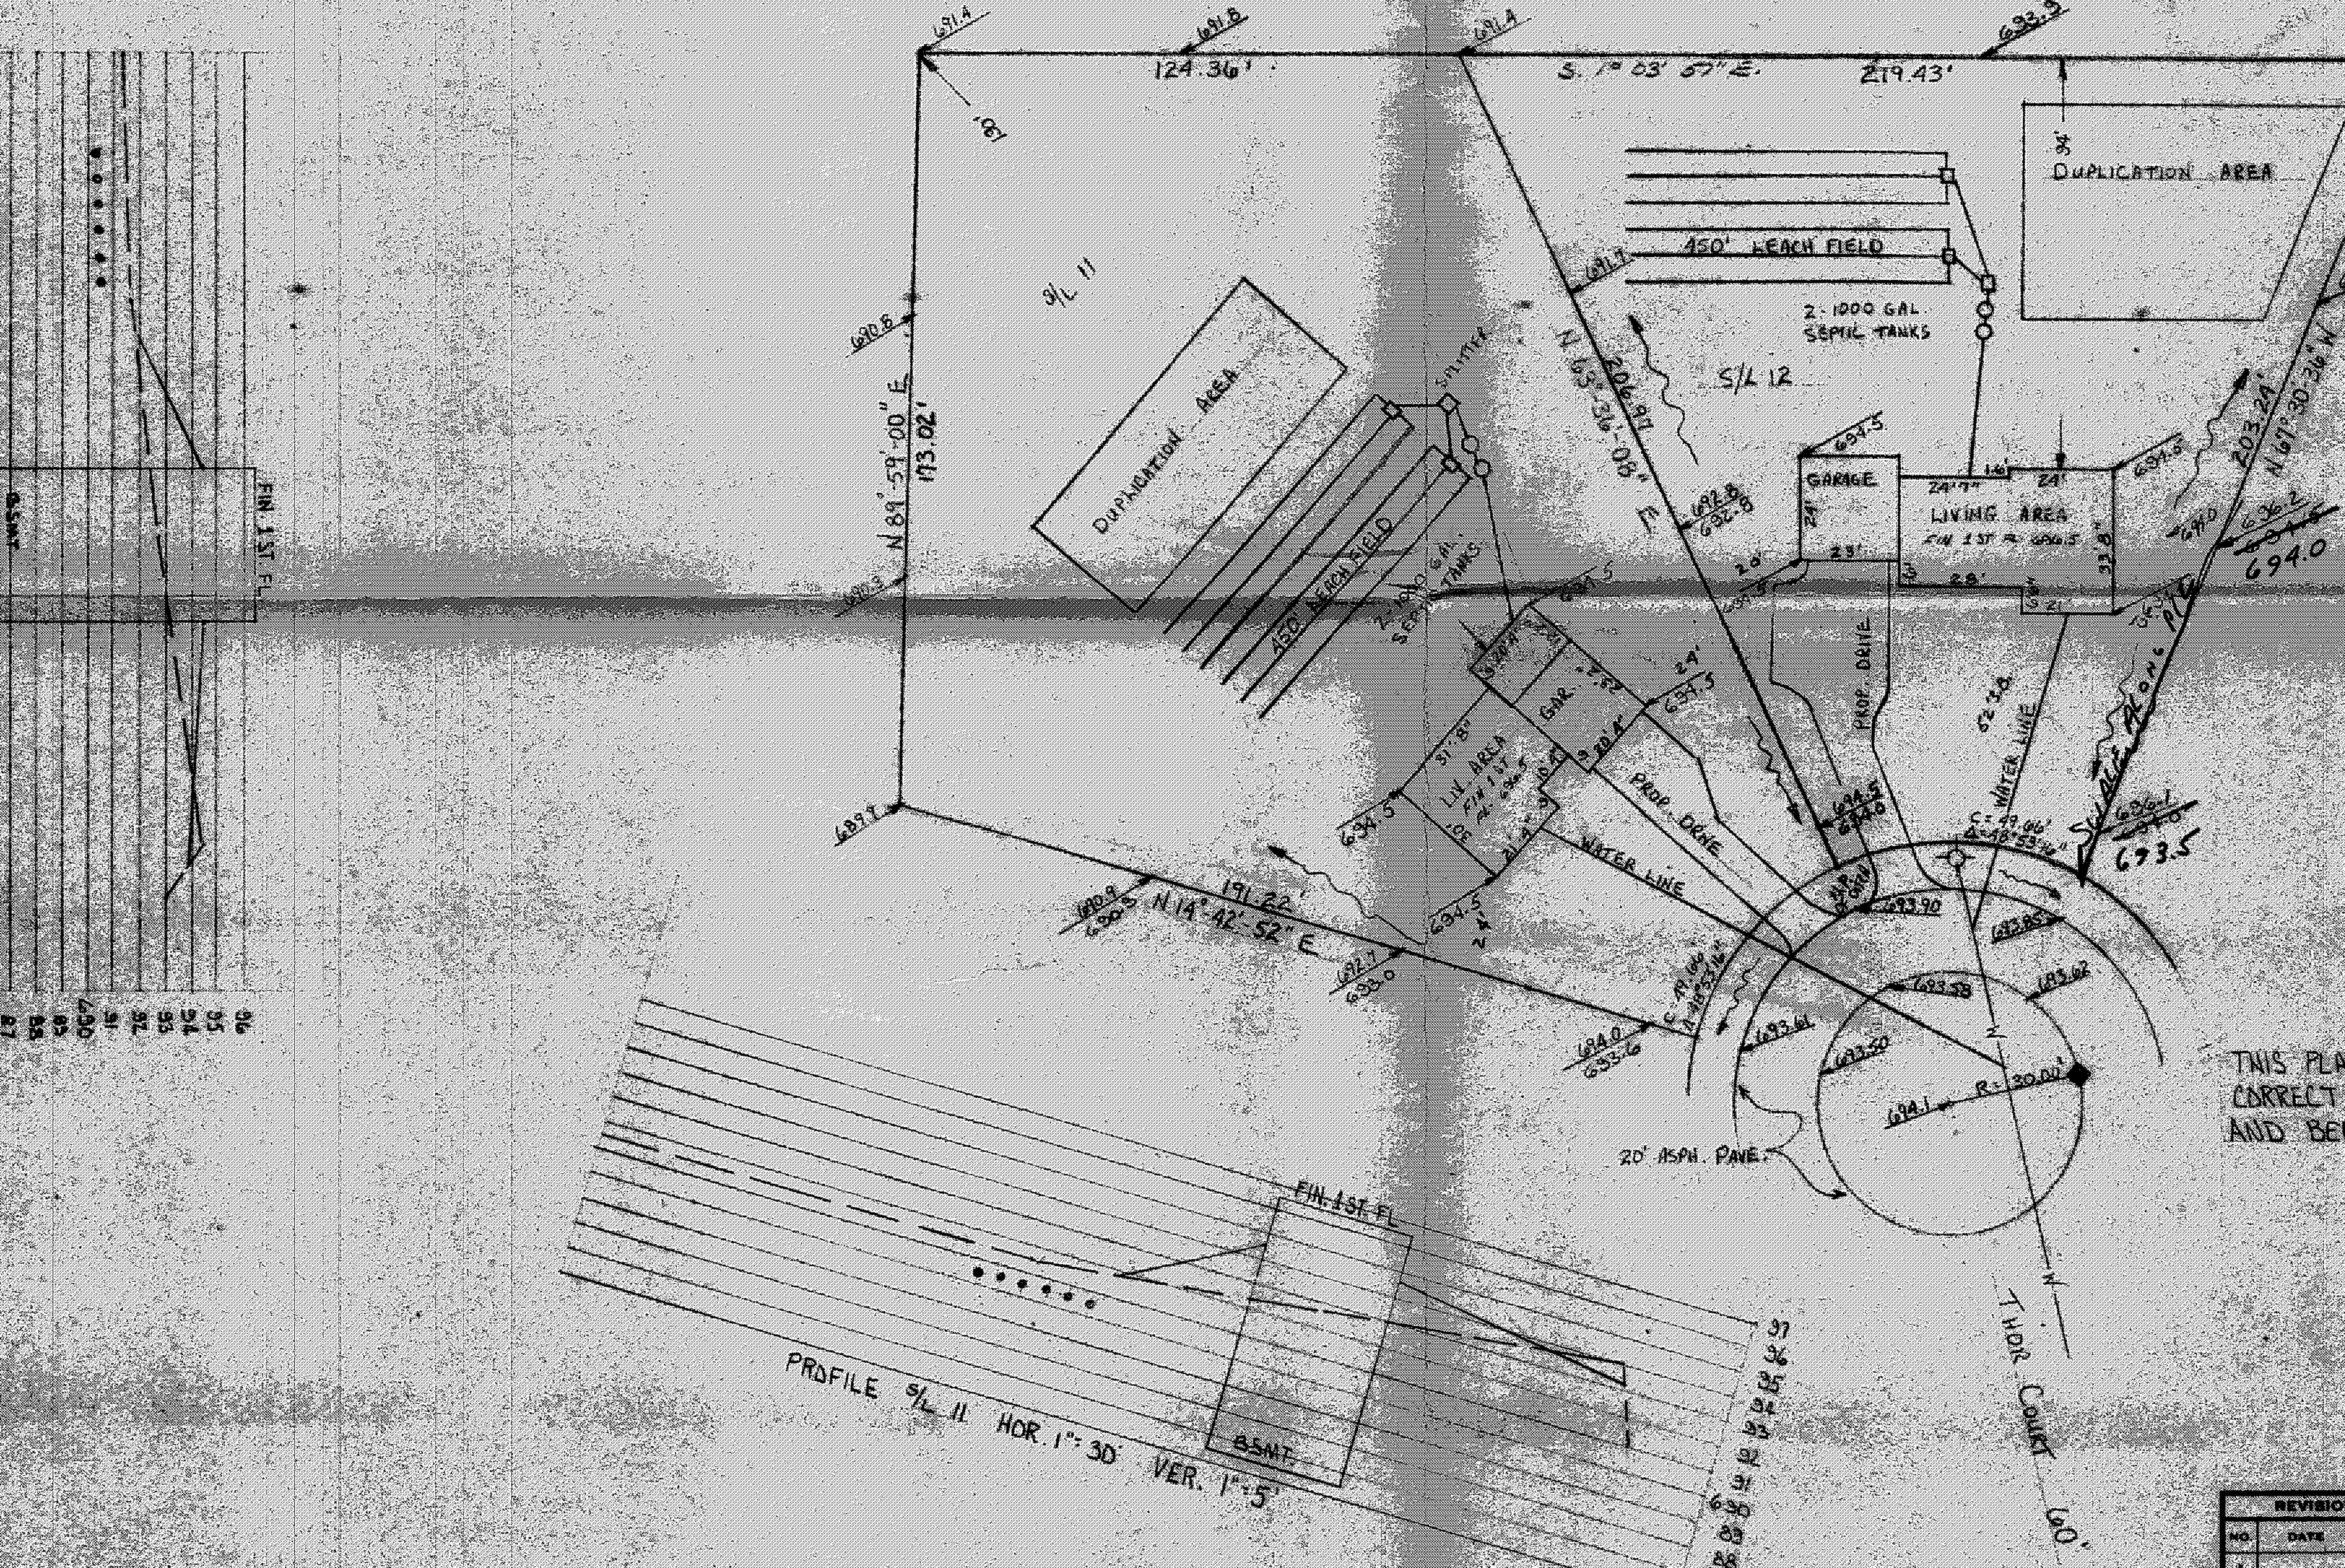

Grading Plan Approved
as shown and/or noted
THOMAS P. GILLES, P.E
Lake County Engineer
By ______ Date 3 Mar 78

THIS PLAN WAS PREPARED BY ME, AND IS CORRECT TO THE BEST OF MY KNOWLEDGE AND BELIEF.

John C Skowerzyj
REG. SURVEYOR S-6356

EXIST'G / PROP. GRADES

SWALE

REVISIONS			
NO.	DATE	BY	SITE PLAN FOR ROY SLAYTON BUILDERS
1			S/L 11 & S/L 12 SPRINGLAKES SUBD
2			PERRY TOWNSHIP LAKE COUNTY, O
3			DRAWN BY S.J.C. — SCALE 1" = 30 — MATERIAL
4			CHK'D J.C.S — DATE FEB 78 — DRAWING NO
5			TRACED — APP'D

18AE-15E-18X24