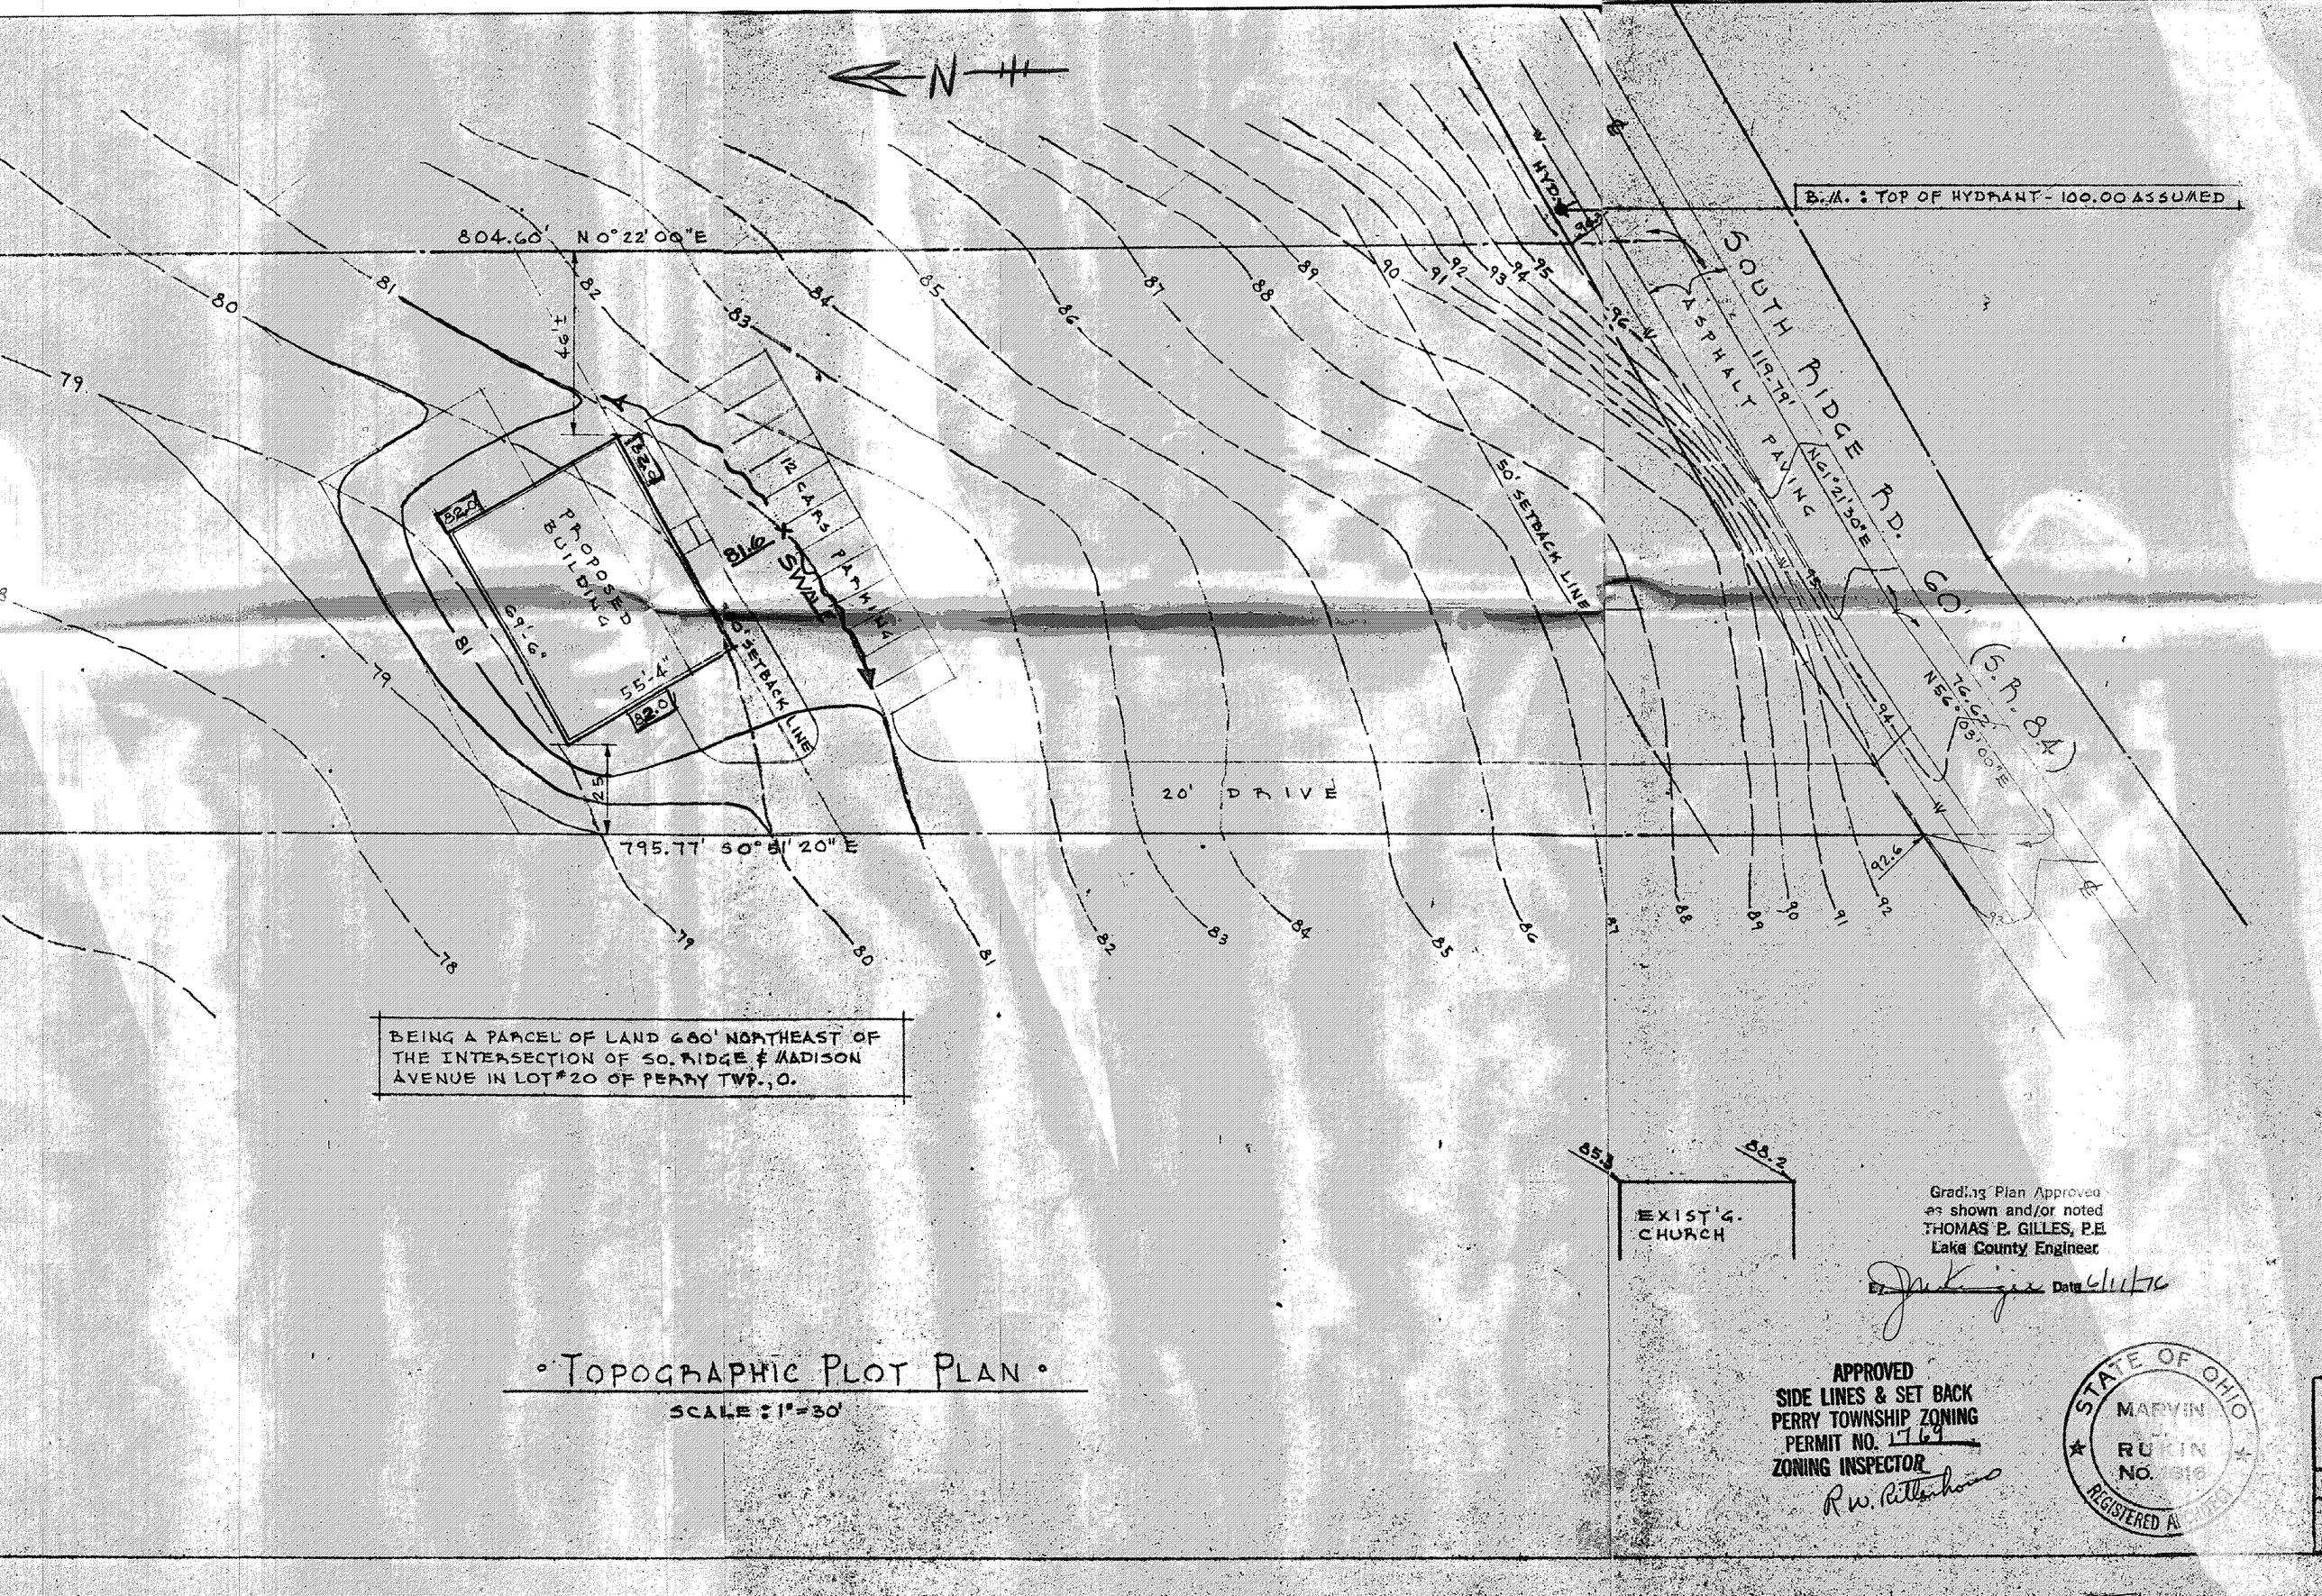

TOPOGRAPHIC PLOT PLAN

SCALE : 1" = 30'