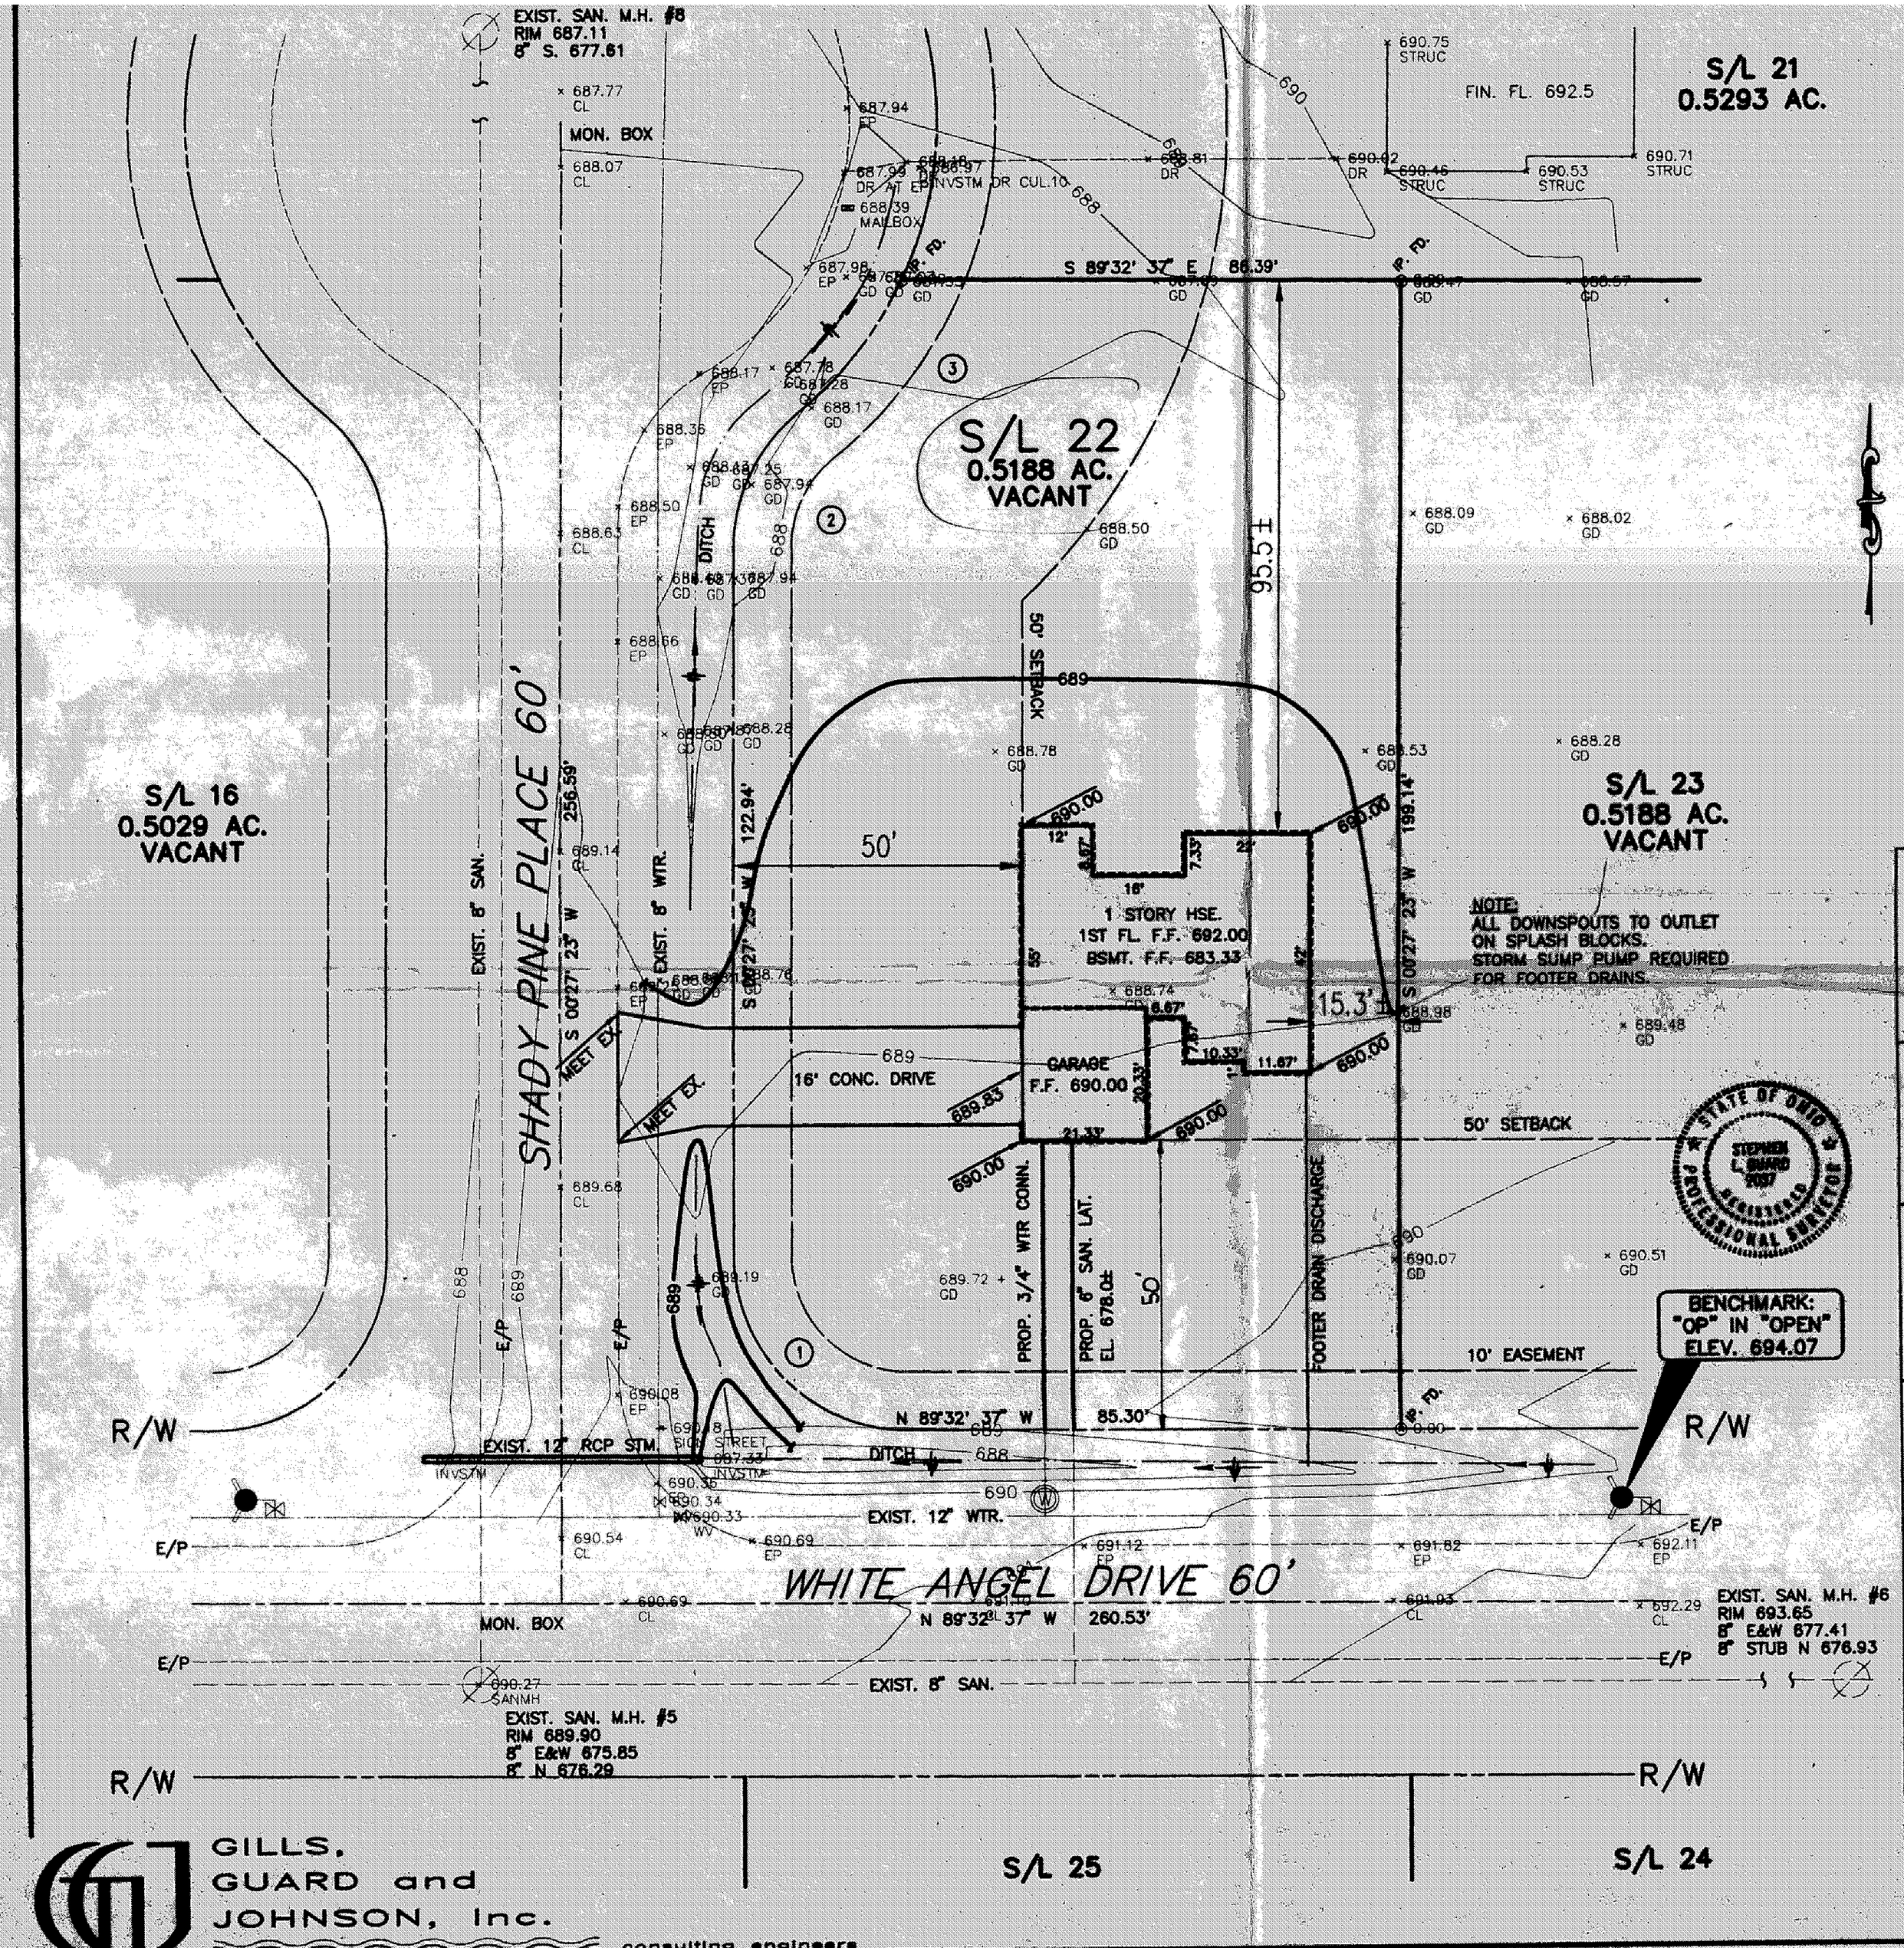

CURVE DATA

CURVE	1	2	3
RADIUS	30.00'	30.00'	65.00'
LENGTH	47.12'	26.62'	29.33'
TANGENT	30.00'	14.26'	14.92'
CHORD	42.43'	25.75'	29.08'
BEARING	S.44°32'37"E.	N.25°52'23"W.	N.38°21'53"E.
DELTA	90°00'00"	50°50'00"	25°51'01"

APPROVED
SIDE LINES & SET BACK
PERRY TOWNSHIP ZONING
PERMIT NO. 6388
ZONING INSPECTOR

Grading Plan Approved
as shown and/or noted
THOMAS P. GILLES, P.E.
Lake County Engineer
By GJH Date 10.16.96

PRINTED
SEP 27 1996

SITE PLAN

LAKE COUNTY, OHIO

for: LORETO DEVELOPMENT COMPANY
client owner

38650 FLORENCE DRIVE, WILLOUGHBY HILLS
address street city zip

RED MILL RUN SUBD. 84
subdivision name lot tract

volume and page volume page

22 ~~WHITE ANGEL DRIVE~~ 60'
sublot no. street pp no. street

LEGEND

SANITARY MANHOLE
STORM MANHOLE
INLET OR CATCH BASIN
HYDRANT
EXISTING CONTOURS
PROPOSED CONTOURS

EXIST. ELEVATIONS 545.8
PROP. ELEVATIONS 545.8
INDICATES DIRECTION OF SURFACE DRAINAGE

REMARKS

ALL BOUNDARY DATA SHOWN WAS OBTAINED FROM DEEDS, RECORDED SUBDIVISON PLATS OR OTHER PUBLIC RECORDS.

DESIGN CERTIFICATION

THIS PLAN WAS PREPARED BY ME, AND IS CORRECT TO THE BEST OF MY KNOWLEDGE.

Stephen L. Guard
SURVEOR NAME AND REG. NO. 7037

REVISION

NO.	DESCRIPTION	DATE	BY

DRAWN BY	MPJ	SCALE	1"=20'	PHONE NO.	953-1567
CHECKED BY	SLG	DATE	9/96	CONTACT	
CREW CHIEF	CAP	APPROVED		DRAWING NO.	1/1

GILLS, GUARD and JOHNSON, Inc.
consulting engineers

22PLT Fri Sep 27 15:36:52 1996