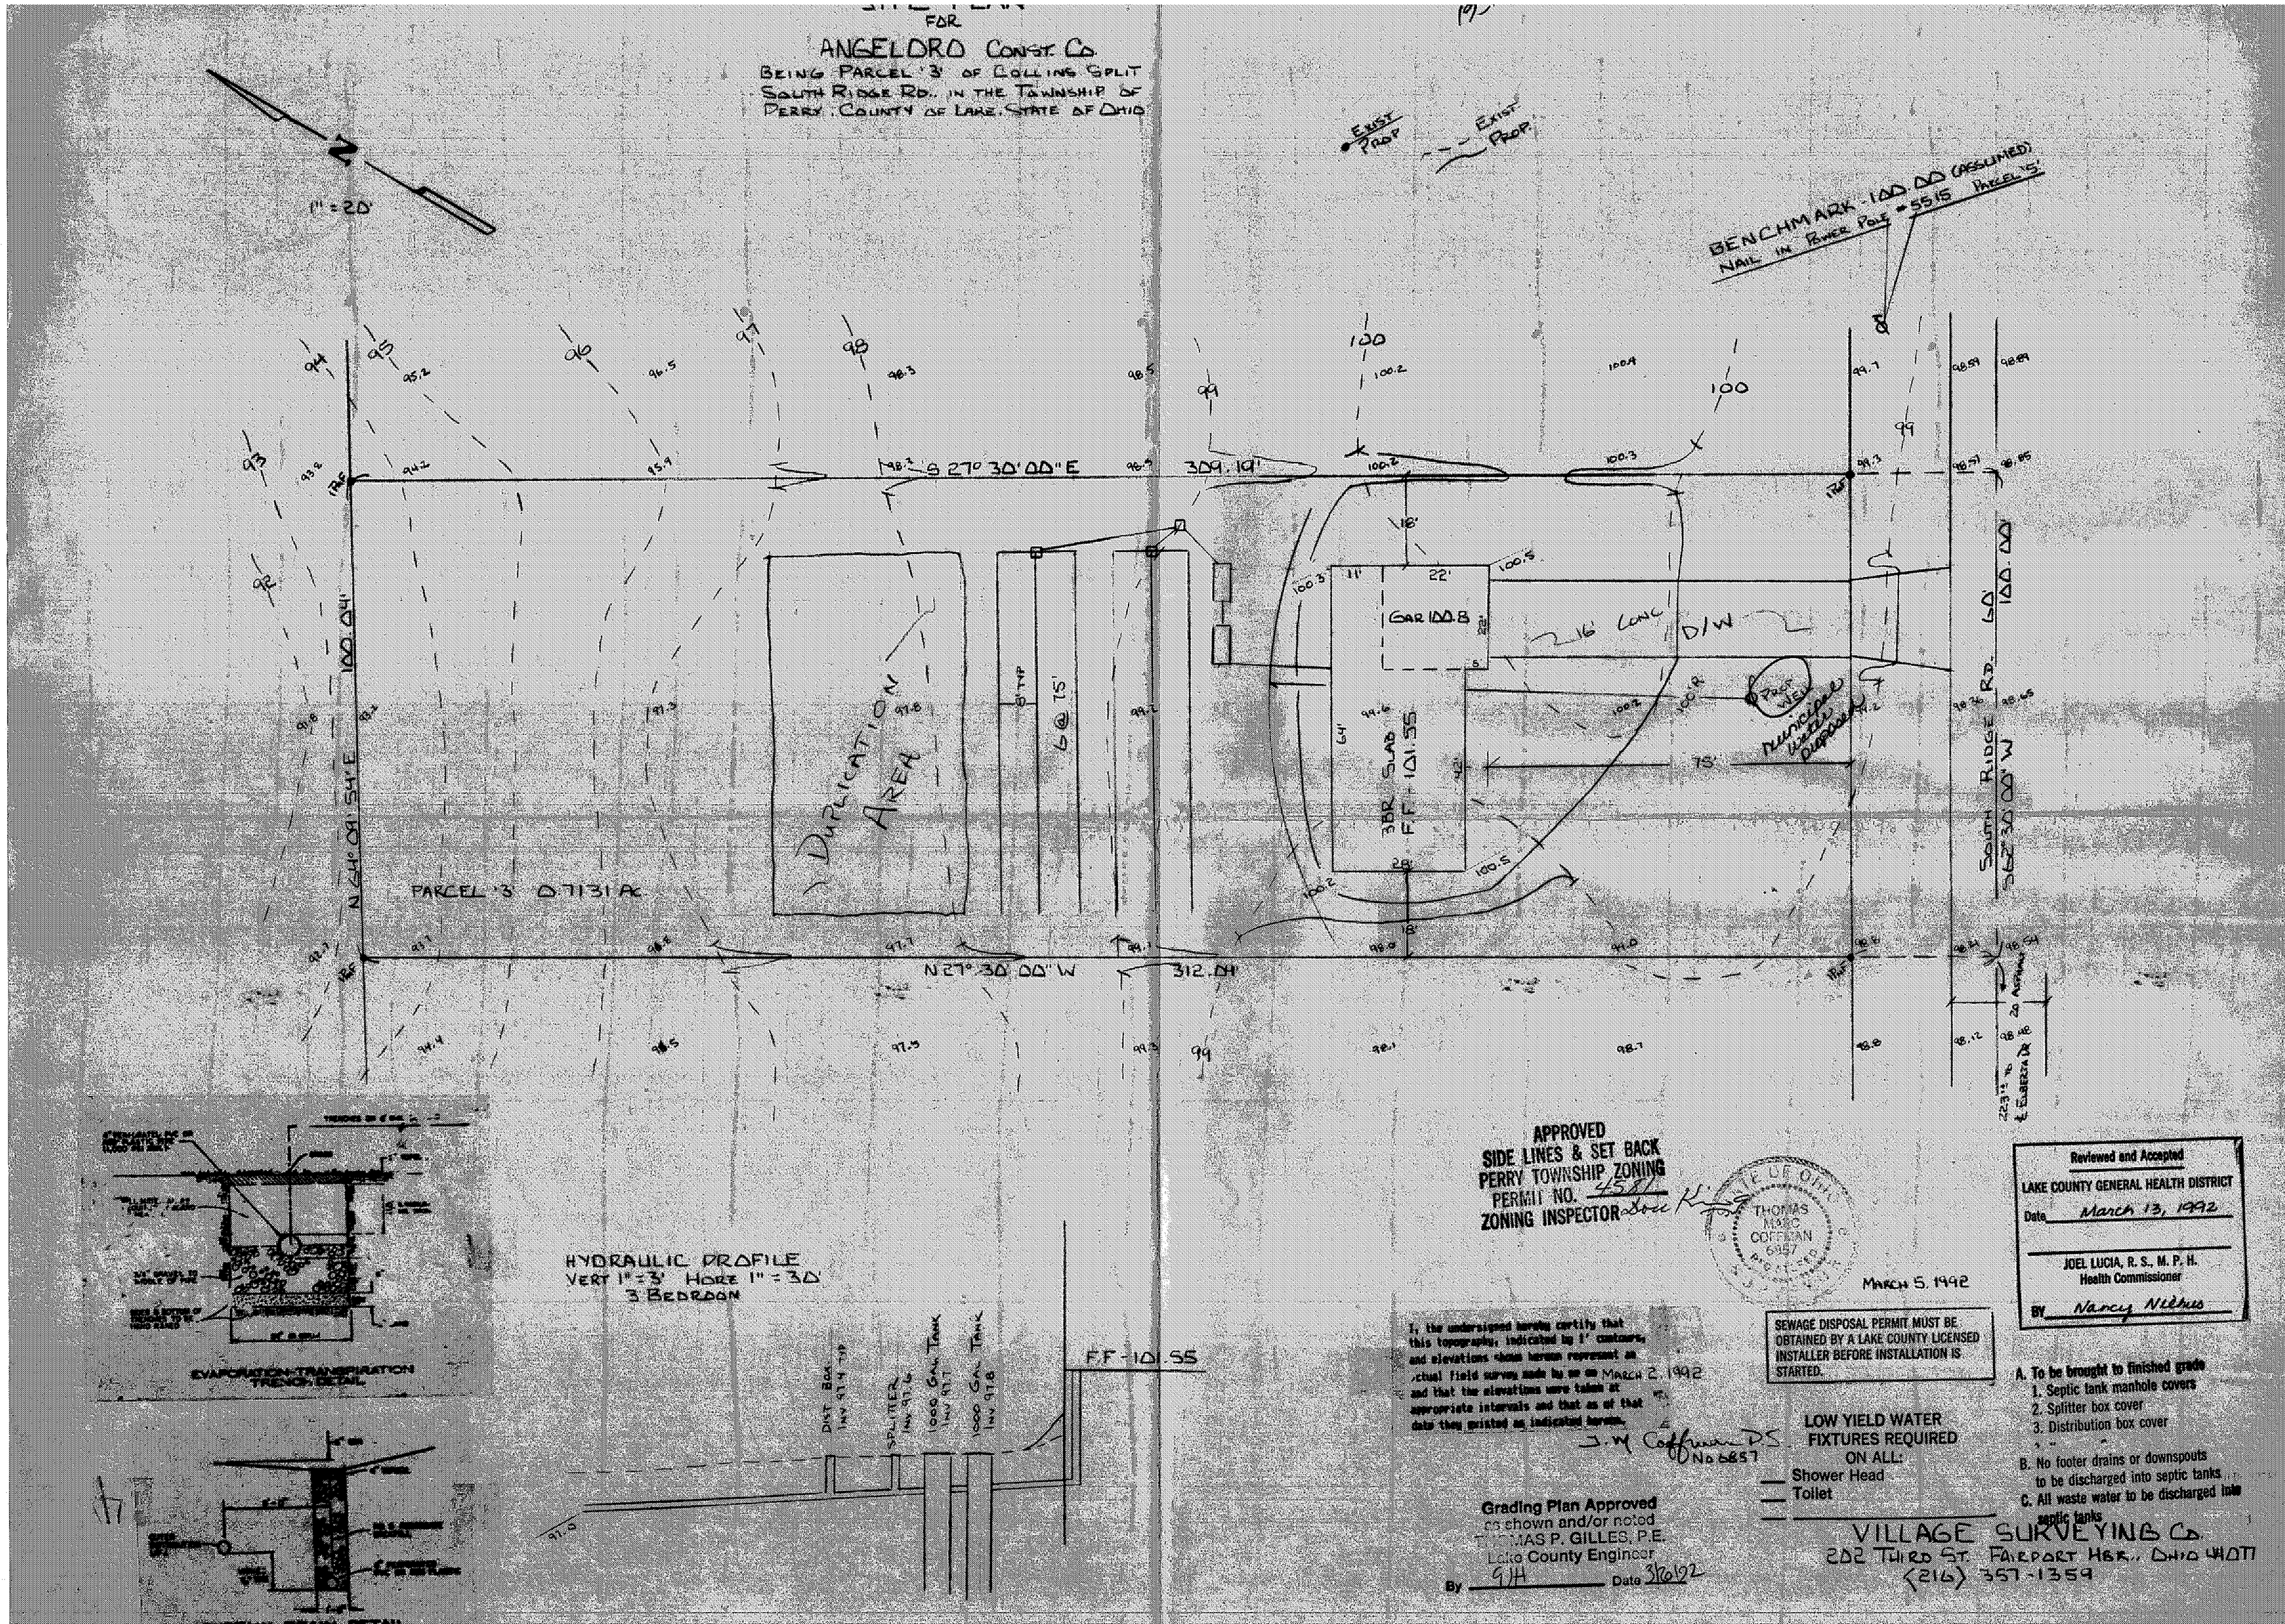

FOR
ANGELORO CONST. CO.
BEING PARCEL '3' OF COLLINS SPLIT
SOUTH RIDGE RD. IN THE TOWNSHIP OF
PERRY, COUNTY OF LAKE, STATE OF OHIO
1" = 20'
EXIST PROP
EXIST PROP
BENCHMARK - 100.00 (ASSUMED)
NAIL IN POWER POLE #5515 PARCEL '5'
S 27° 30' 00" E
309.19'
N 64° 09' 54" E
100.04'
PARCEL '3' 0.7131 AC
DUPLICATION AREA
6 @ 75'
GAR 100.8
3BR SLAB
F.F. 101.55
16' CONC D/W
PROP WELL
municipal water proposed
75'
SOUTH RIDGE RD.
S 62° 30' 00" W
100.00'
N 27° 30' 00" W
312.04'
HYDRAULIC PROFILE
VERT 1" = 3' HORZ 1" = 30'
3 BEDROOM
DIST BOX INV 97.4 TYP
SPLITTER INV 97.6
1000 GAL TANK INV 97.7
1000 GAL TANK INV 97.8
F.F. 101.55
EVAPORATION-TRANSPIRATION TRENCH DETAIL
APPROVED
SIDE LINES & SET BACK
PERRY TOWNSHIP ZONING
PERMIT NO. 4581
ZONING INSPECTOR
THOMAS MARC COFFMAN 6857
MARCH 5, 1992
Reviewed and Accepted
LAKE COUNTY GENERAL HEALTH DISTRICT
Date March 13, 1992
JOEL LUCIA, R. S., M. P. H.
Health Commissioner
BY Nancy Niehus
I, the undersigned hereby certify that this topography, indicated by 1' contours, and elevations shown hereon represent an actual field survey made by me on MARCH 2, 1992 and that the elevations were taken at appropriate intervals and that as of that date they existed as indicated hereon.
J. M. Coffman P.S. No 6857
SEWAGE DISPOSAL PERMIT MUST BE OBTAINED BY A LAKE COUNTY LICENSED INSTALLER BEFORE INSTALLATION IS STARTED.
LOW YIELD WATER FIXTURES REQUIRED ON ALL:
Shower Head
Toilet
A. To be brought to finished grade
1. Septic tank manhole covers
2. Splitter box cover
3. Distribution box cover
B. No footer drains or downspouts to be discharged into septic tanks
C. All waste water to be discharged into septic tanks
Grading Plan Approved
as shown and/or noted
THOMAS P. GILLES, P.E.
Lake County Engineer
By GJH Date 3/6/92
VILLAGE SURVEYING CO.
202 THIRD ST. FAIRPORT HBR., OHIO 44077
(216) 357-1359