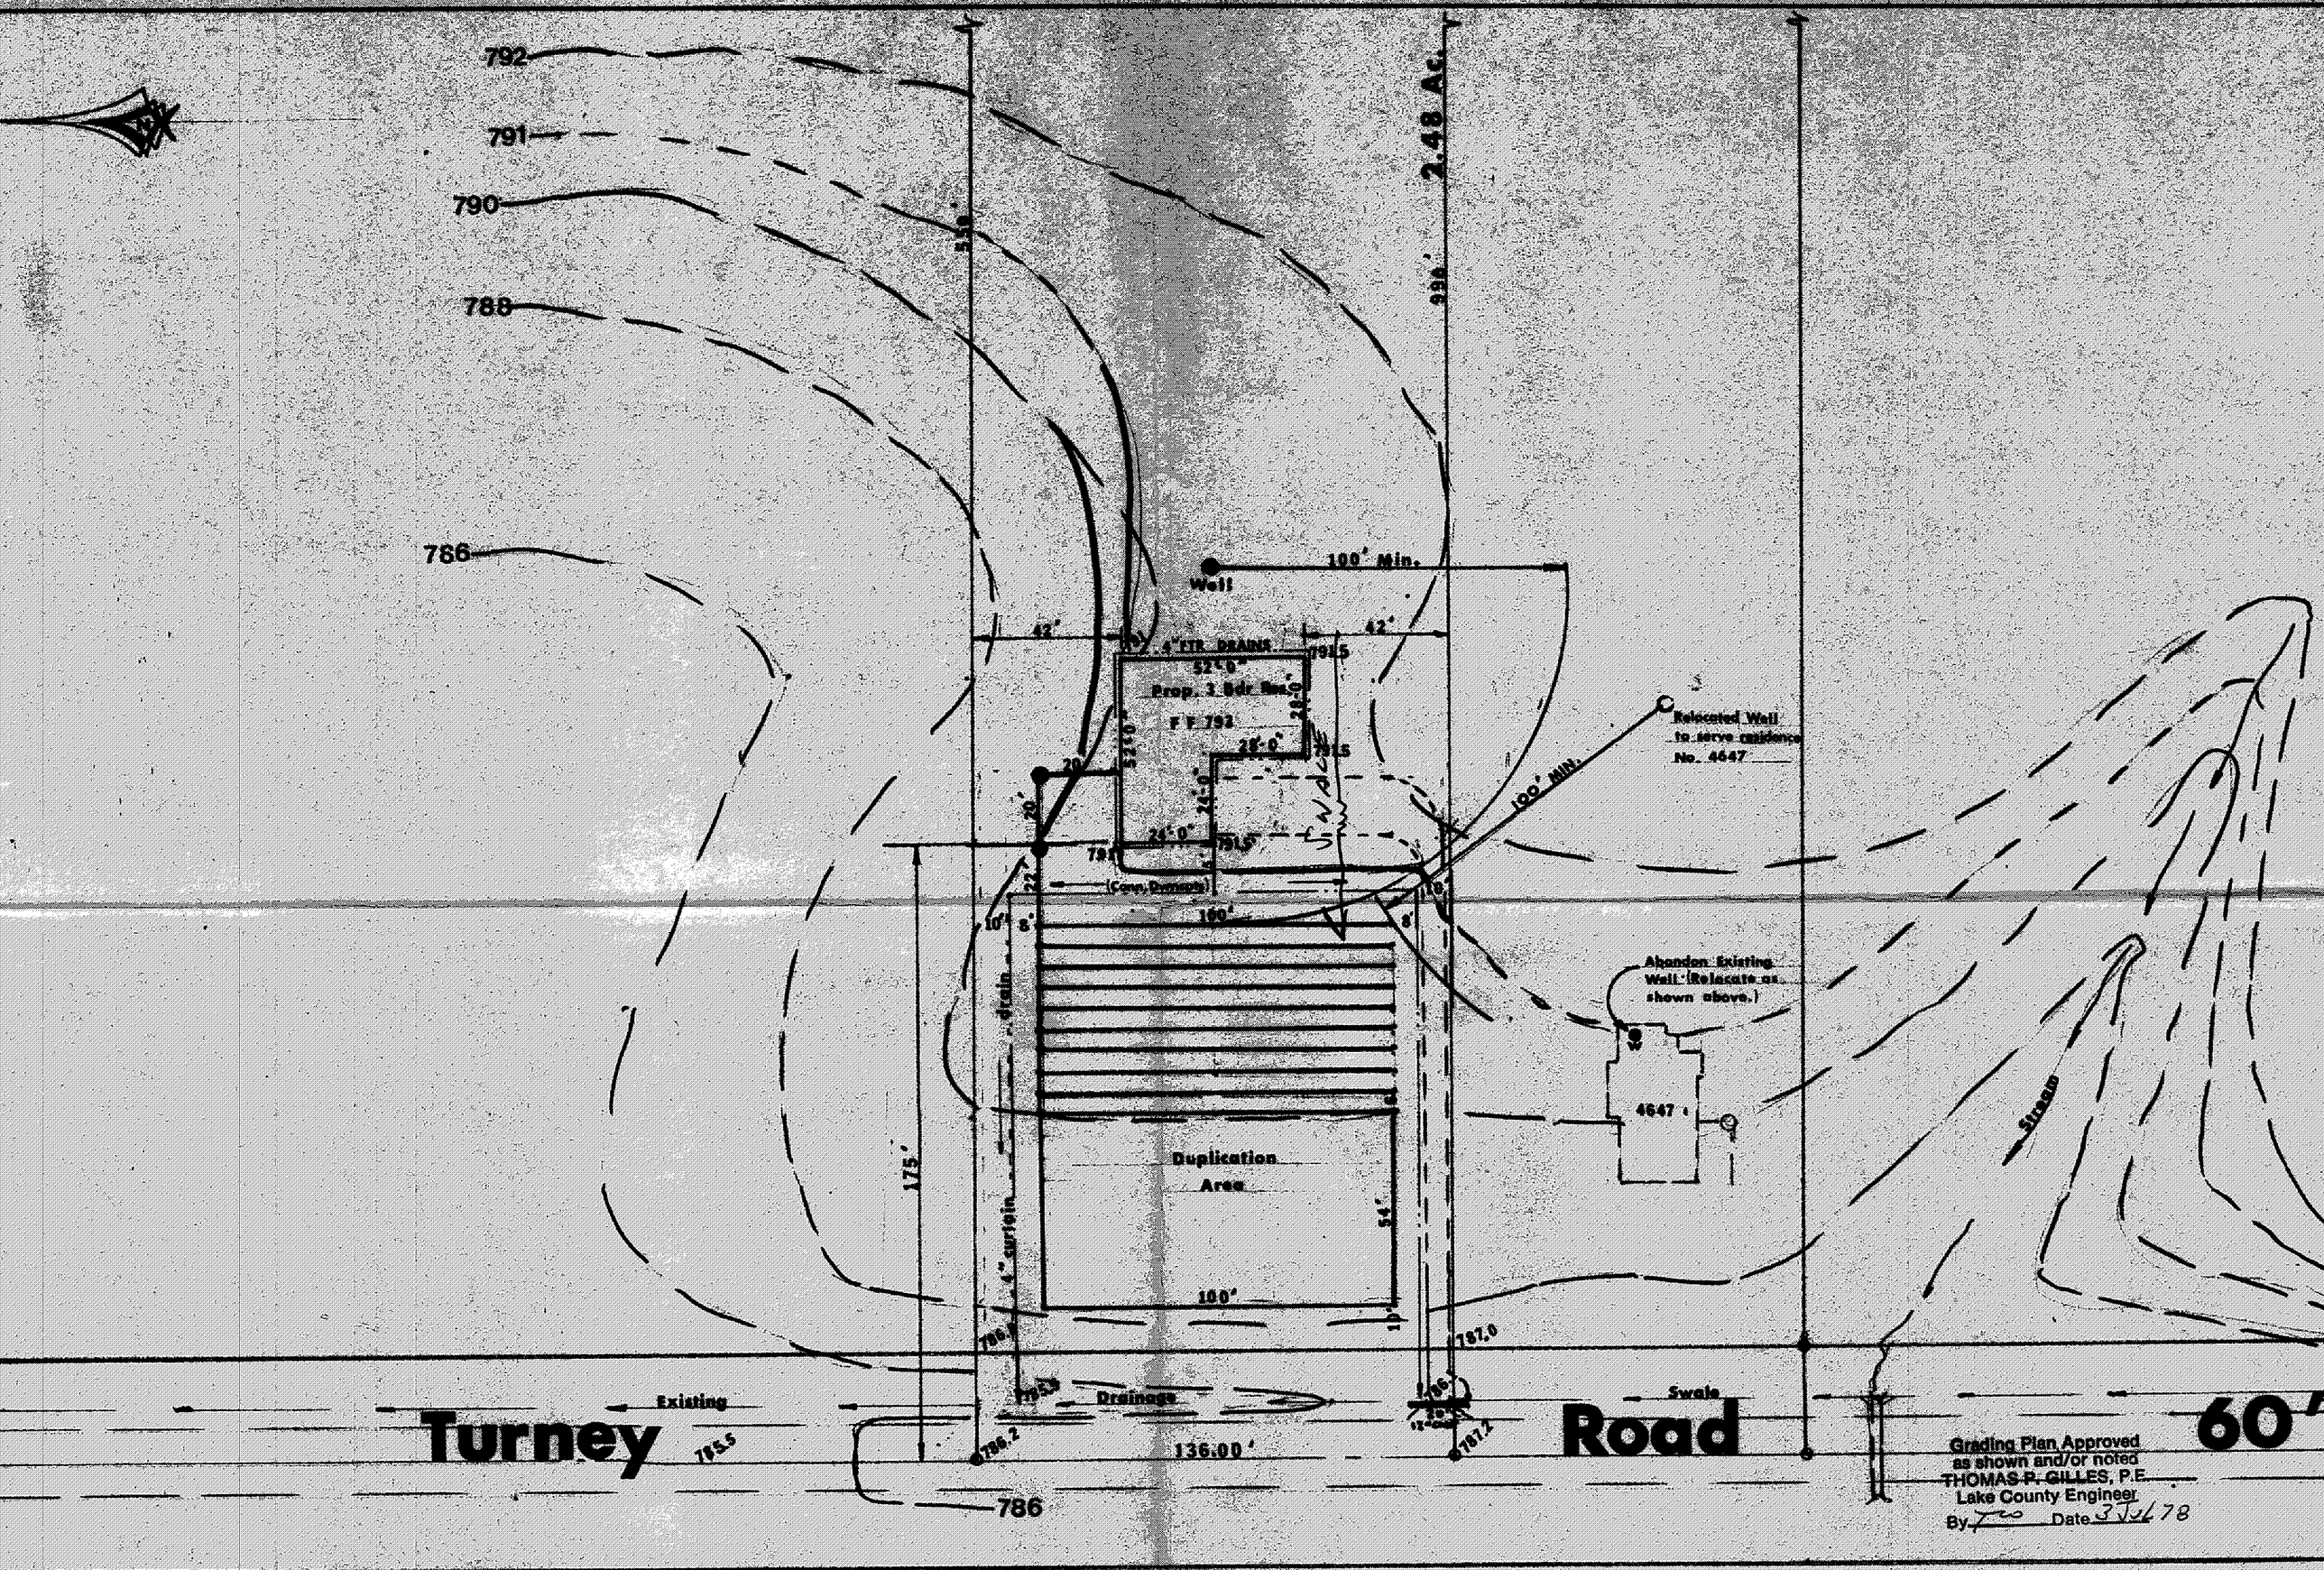

Grading Plan Approved as shown and/or noted
THOMAS P. GILLES, P.E.
Lake County Engineer
By [signature] Date 3 Jul 78

I HEREBY CERTIFY THAT I HAVE PREPARED THIS SITE PLAN, AND THAT THE BEARINGS, DISTANCES, LOCATION OF PROPERTY PINS, AND OTHER PARTICULARS SHOWN ARE CORRECT.

DATE: 6/26/78

ROBERT J. ALBAN, P.E.
REGISTERED CIVIL ENGINEER (P.E. 34873)
and LAND SURVEYOR (L.S. 5711)

STATE OF OHIO ROBERT J. ALBAN 34873 REGISTERED PROFESSIONAL ENGINEER

STATE OF OHIO ROBERT J. ALBAN 5711 REGISTERED SURVEYOR

APPROVED
SIDE LINES & SET BACK
PERRY TOWNSHIP ZONING
PERMIT NO. 2102
ZONING INSPECTOR
R.W. Rettenhouse

PROTZMAN SITE PLAN

SCALE: 1:30	APPROVED BY:	DRAWN BY
DATE: 6/12/78		REVISED 6/2[illegible]

Perry Township: Lake County, O[illegible]

4637 **Turney Road**

DRAWING NUMB[illegible]