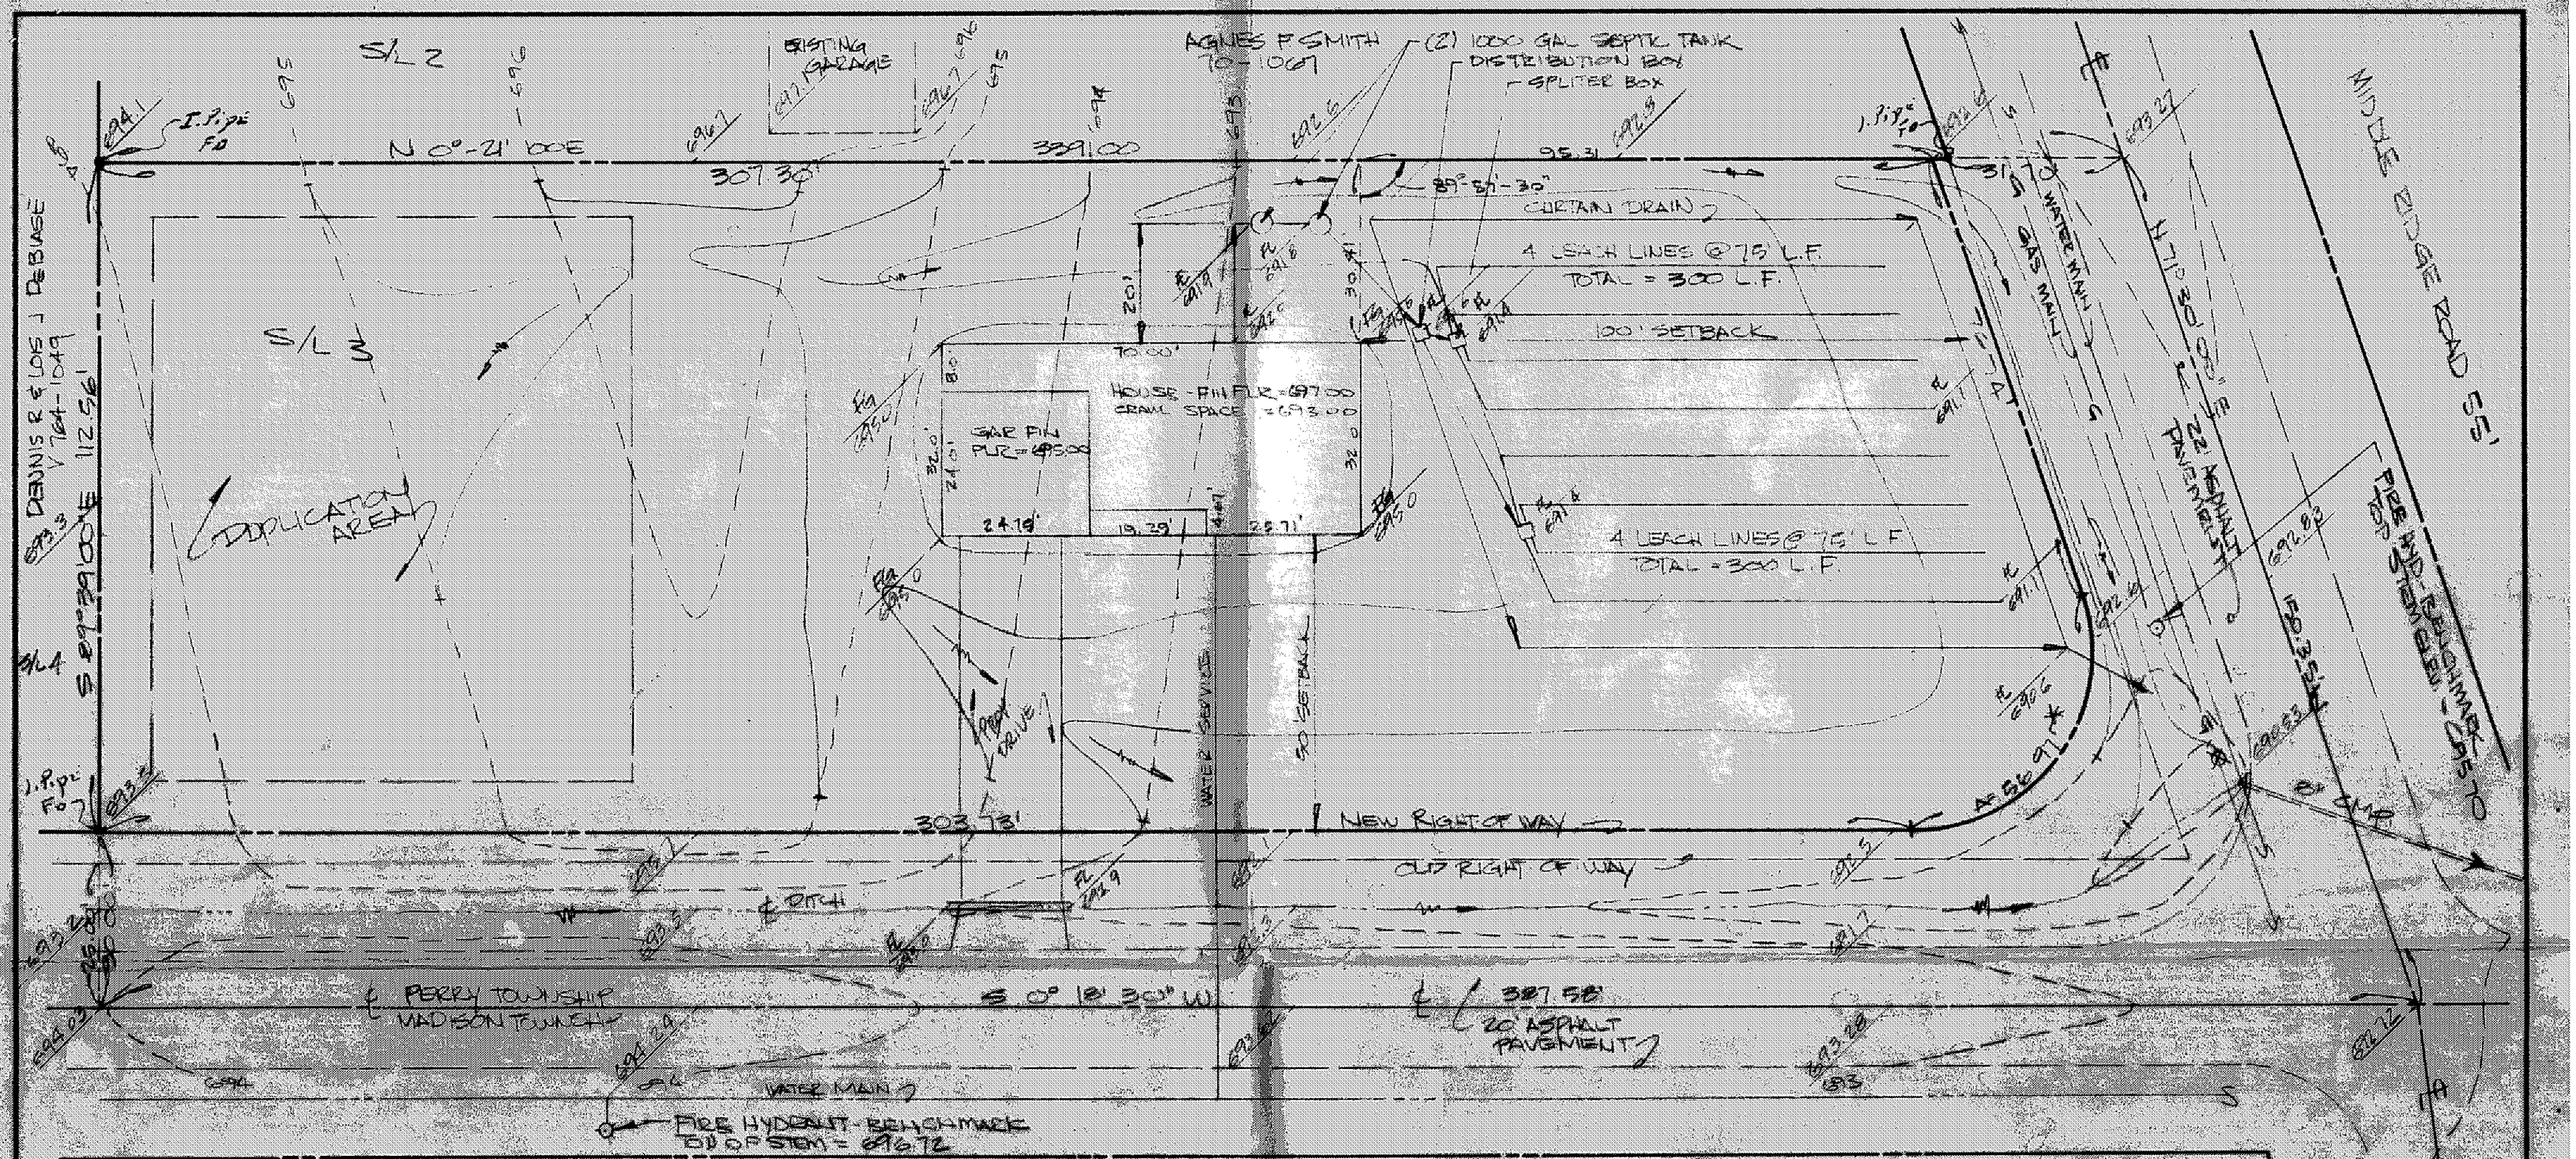

Reviewed and Accepted
LAKE COUNTY GENERAL HEALTH DISTRICT
Date 5-3-90
JOEL LUCIA, R. S., M. P. H.
Health Commissioner
BY [signature]

THIS PLAN WAS PREPARED BY ME AND IS CORRECT TO THE BEST OF MY KNOWLEDGE

[signature] P.S. #6820

"I, THE UNDERSIGNED HEREBY CERTIFY THAT THE TOPOGRAPHY SHOWN HEREON, INDICATED BY ONE FOOT CONTOURS AND ELEVATIONS REPRESENT AN ACTUAL FIELD TOPOGRAPHIC SURVEY MADE BY ME ON THE 26TH DAY OF MARCH 1990 AND THAT THE ELEVATIONS WERE TAKEN AT APPROPRIATE INTERVALS AND THAT AS OF THAT DATE THEY EXISTED AS INDICATED HEREON"

[signature] P.S. #6820

SITE PLAN - 3300 TOWNLINE ROAD, S/L 3
ROBINSON'S SUBDIVISION PERRY TWP OH.

SCALE: 1"=20'	APPROVED BY: [signature]	DRAWN BY D. NOVAK
DATE: APR. 17, 1990		REV. APR. 23, 1990

PREPARED BY HIMEBAUGH AND ASSOCIATES
38083 W. SPAULDING ST. WILLOUGHBY OH 44094
(216) 946-1761
DRAWING NUMBER 90-023

TELEDYNE POST 18AB-14 - 17 x 22