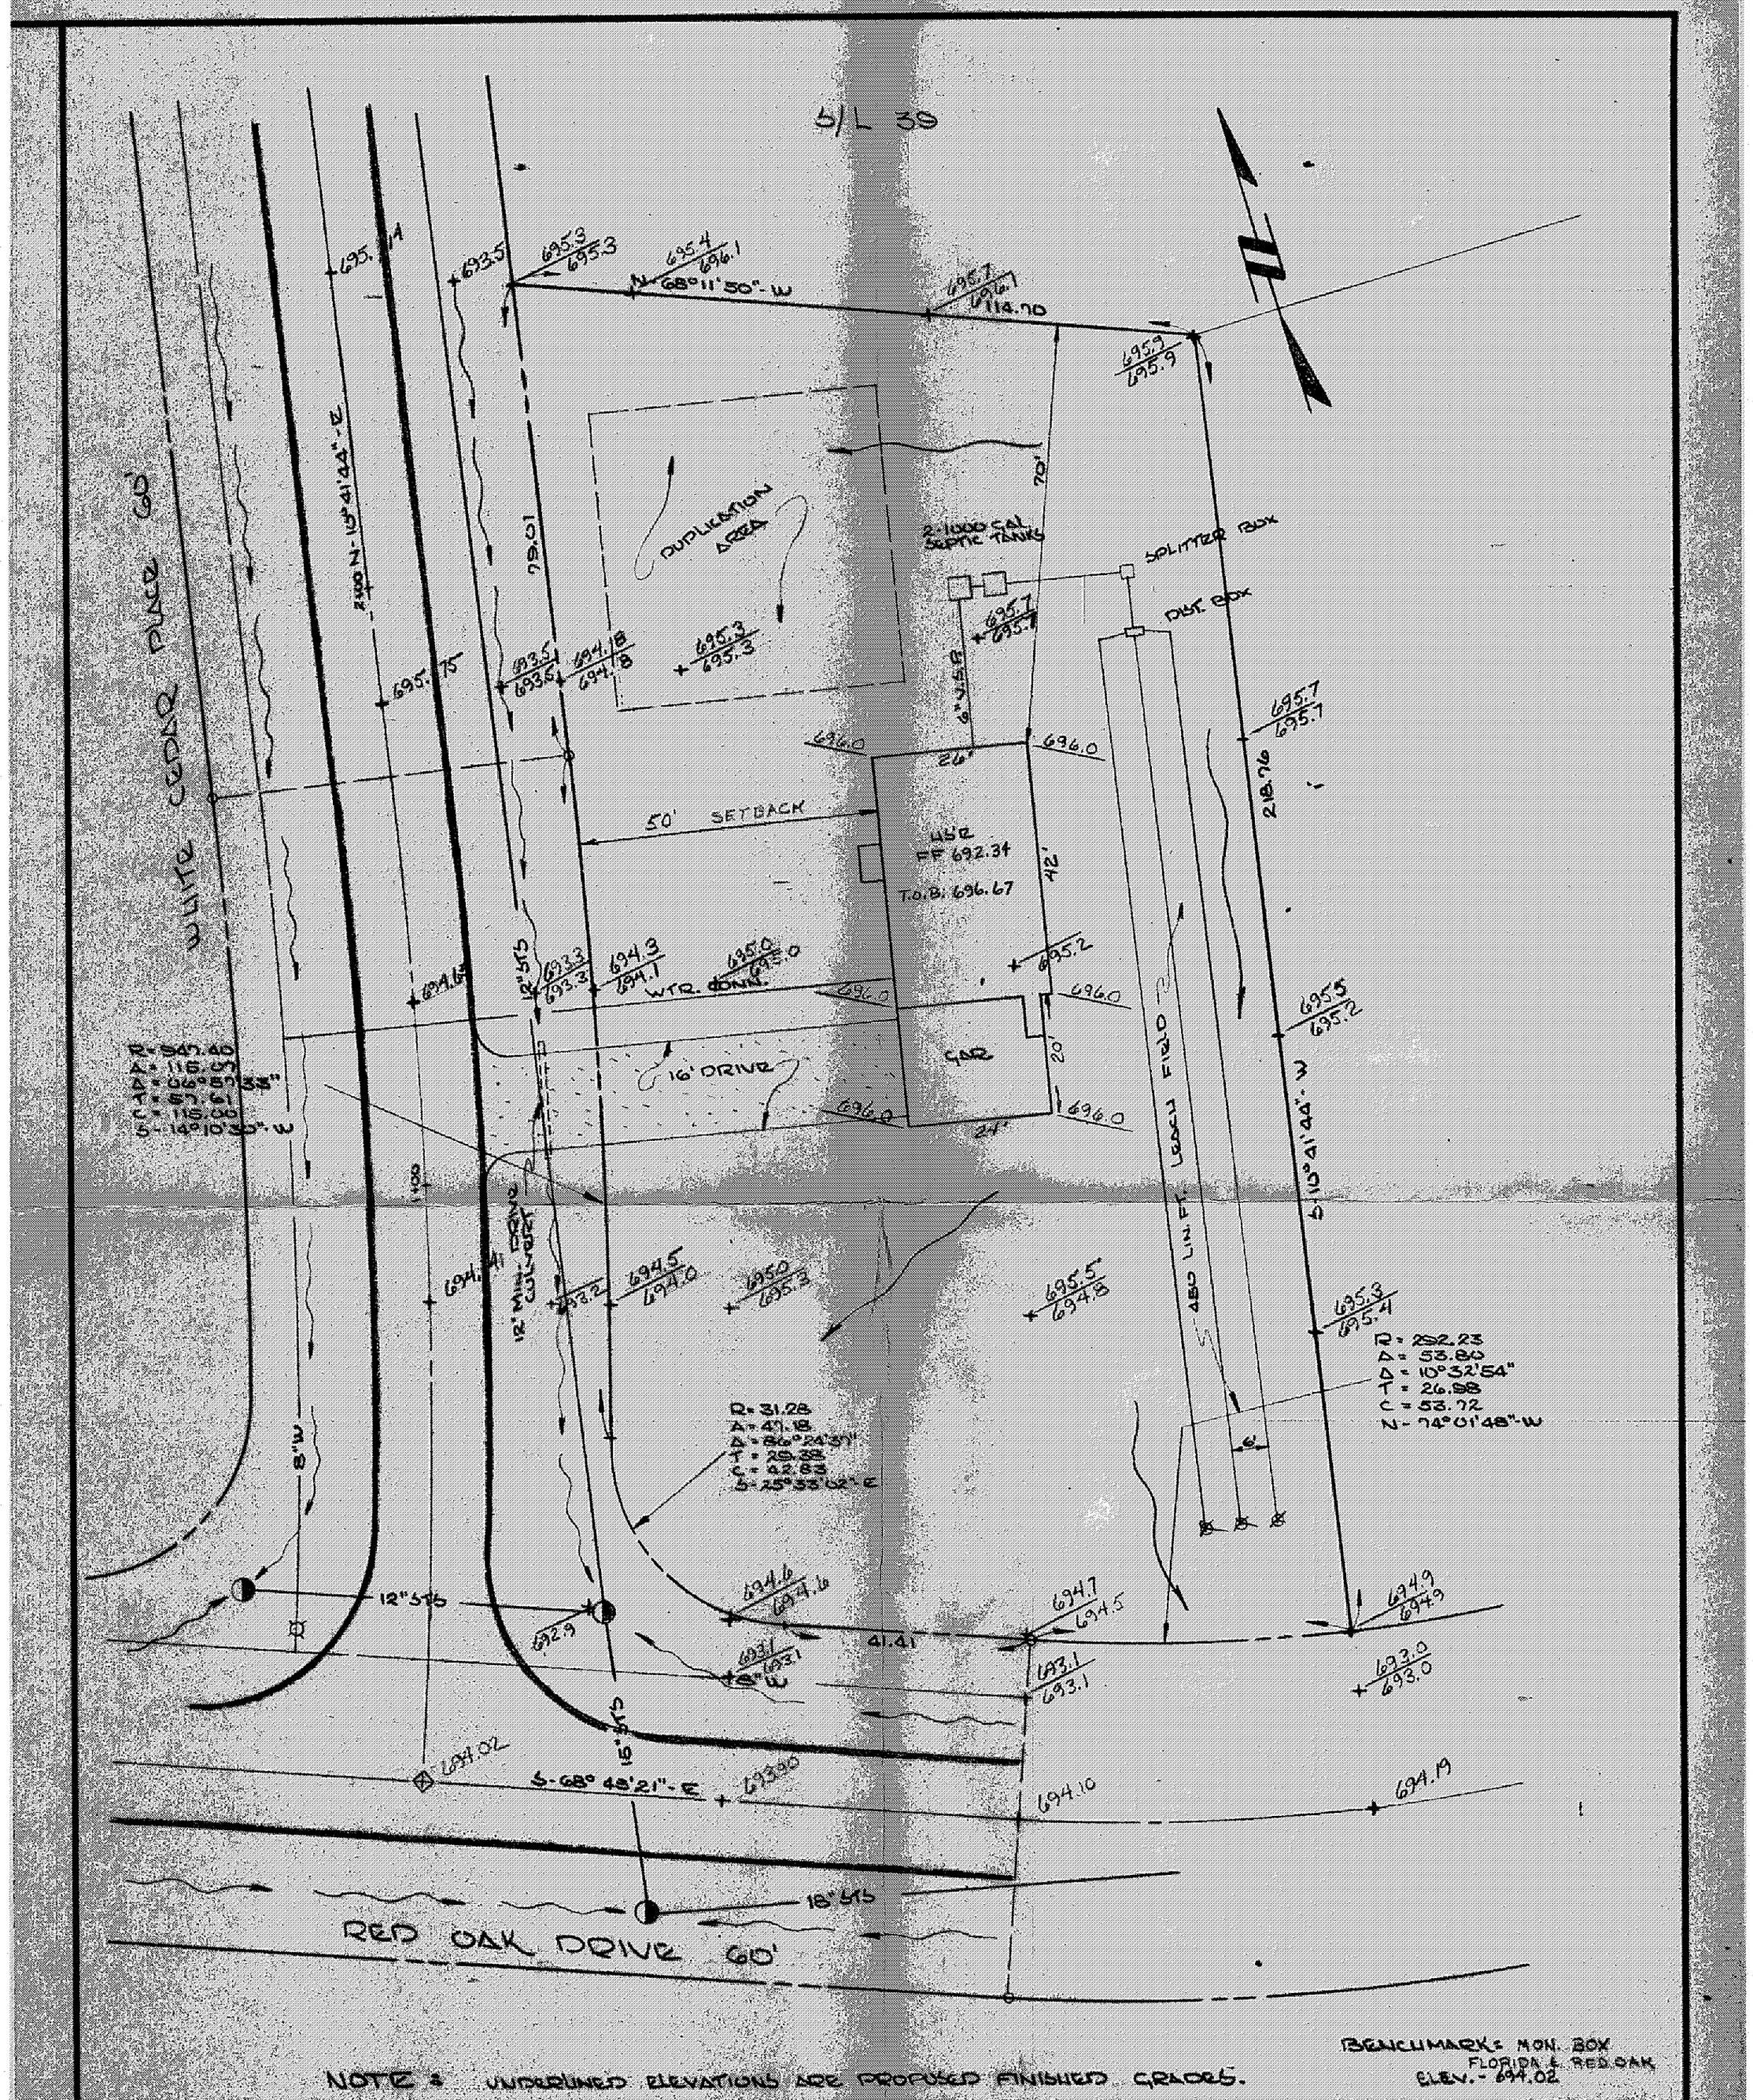

NOTE: UNDERLINED ELEVATIONS ARE PROPOSED FINISHED GRADES.

BENCHMARK: MON. BOX FLORIDA & RED OAK ELEV.- 694.02

S/L 38
BIRCHFIELD MEADOWS SUBDIVISION

APPROVED
SIDE LINES & SET BACK
PERRY TOWNSHIP ZONING
PERMIT NO. 1875
ZONING INSPECTOR
P.W. Ritenbaugh

GRADING PLAN
FOR
CASEMENT HOMES
PERRY TOWNSHIP, LAKE COUNTY, OHIO

Grading Plan Approved as shown and/or noted
THOMAS P. GILLES, P.E.
Lake County Engineer
By JWK Date 4-1-77

DATE MAR. 1977
SCALE 1" = 20'
DRAWN BY DEA
CH'K'D BY K
F.B.# 294 / 232 PG. 139 / 739

Colpetzer • Woods Consultants, Inc.
CONSULTING ENGINEERS AND SURVEYORS
PAINESVILLE, OHIO 44077

SHEET 1 OF 1
CONTRACT NO. 77-018