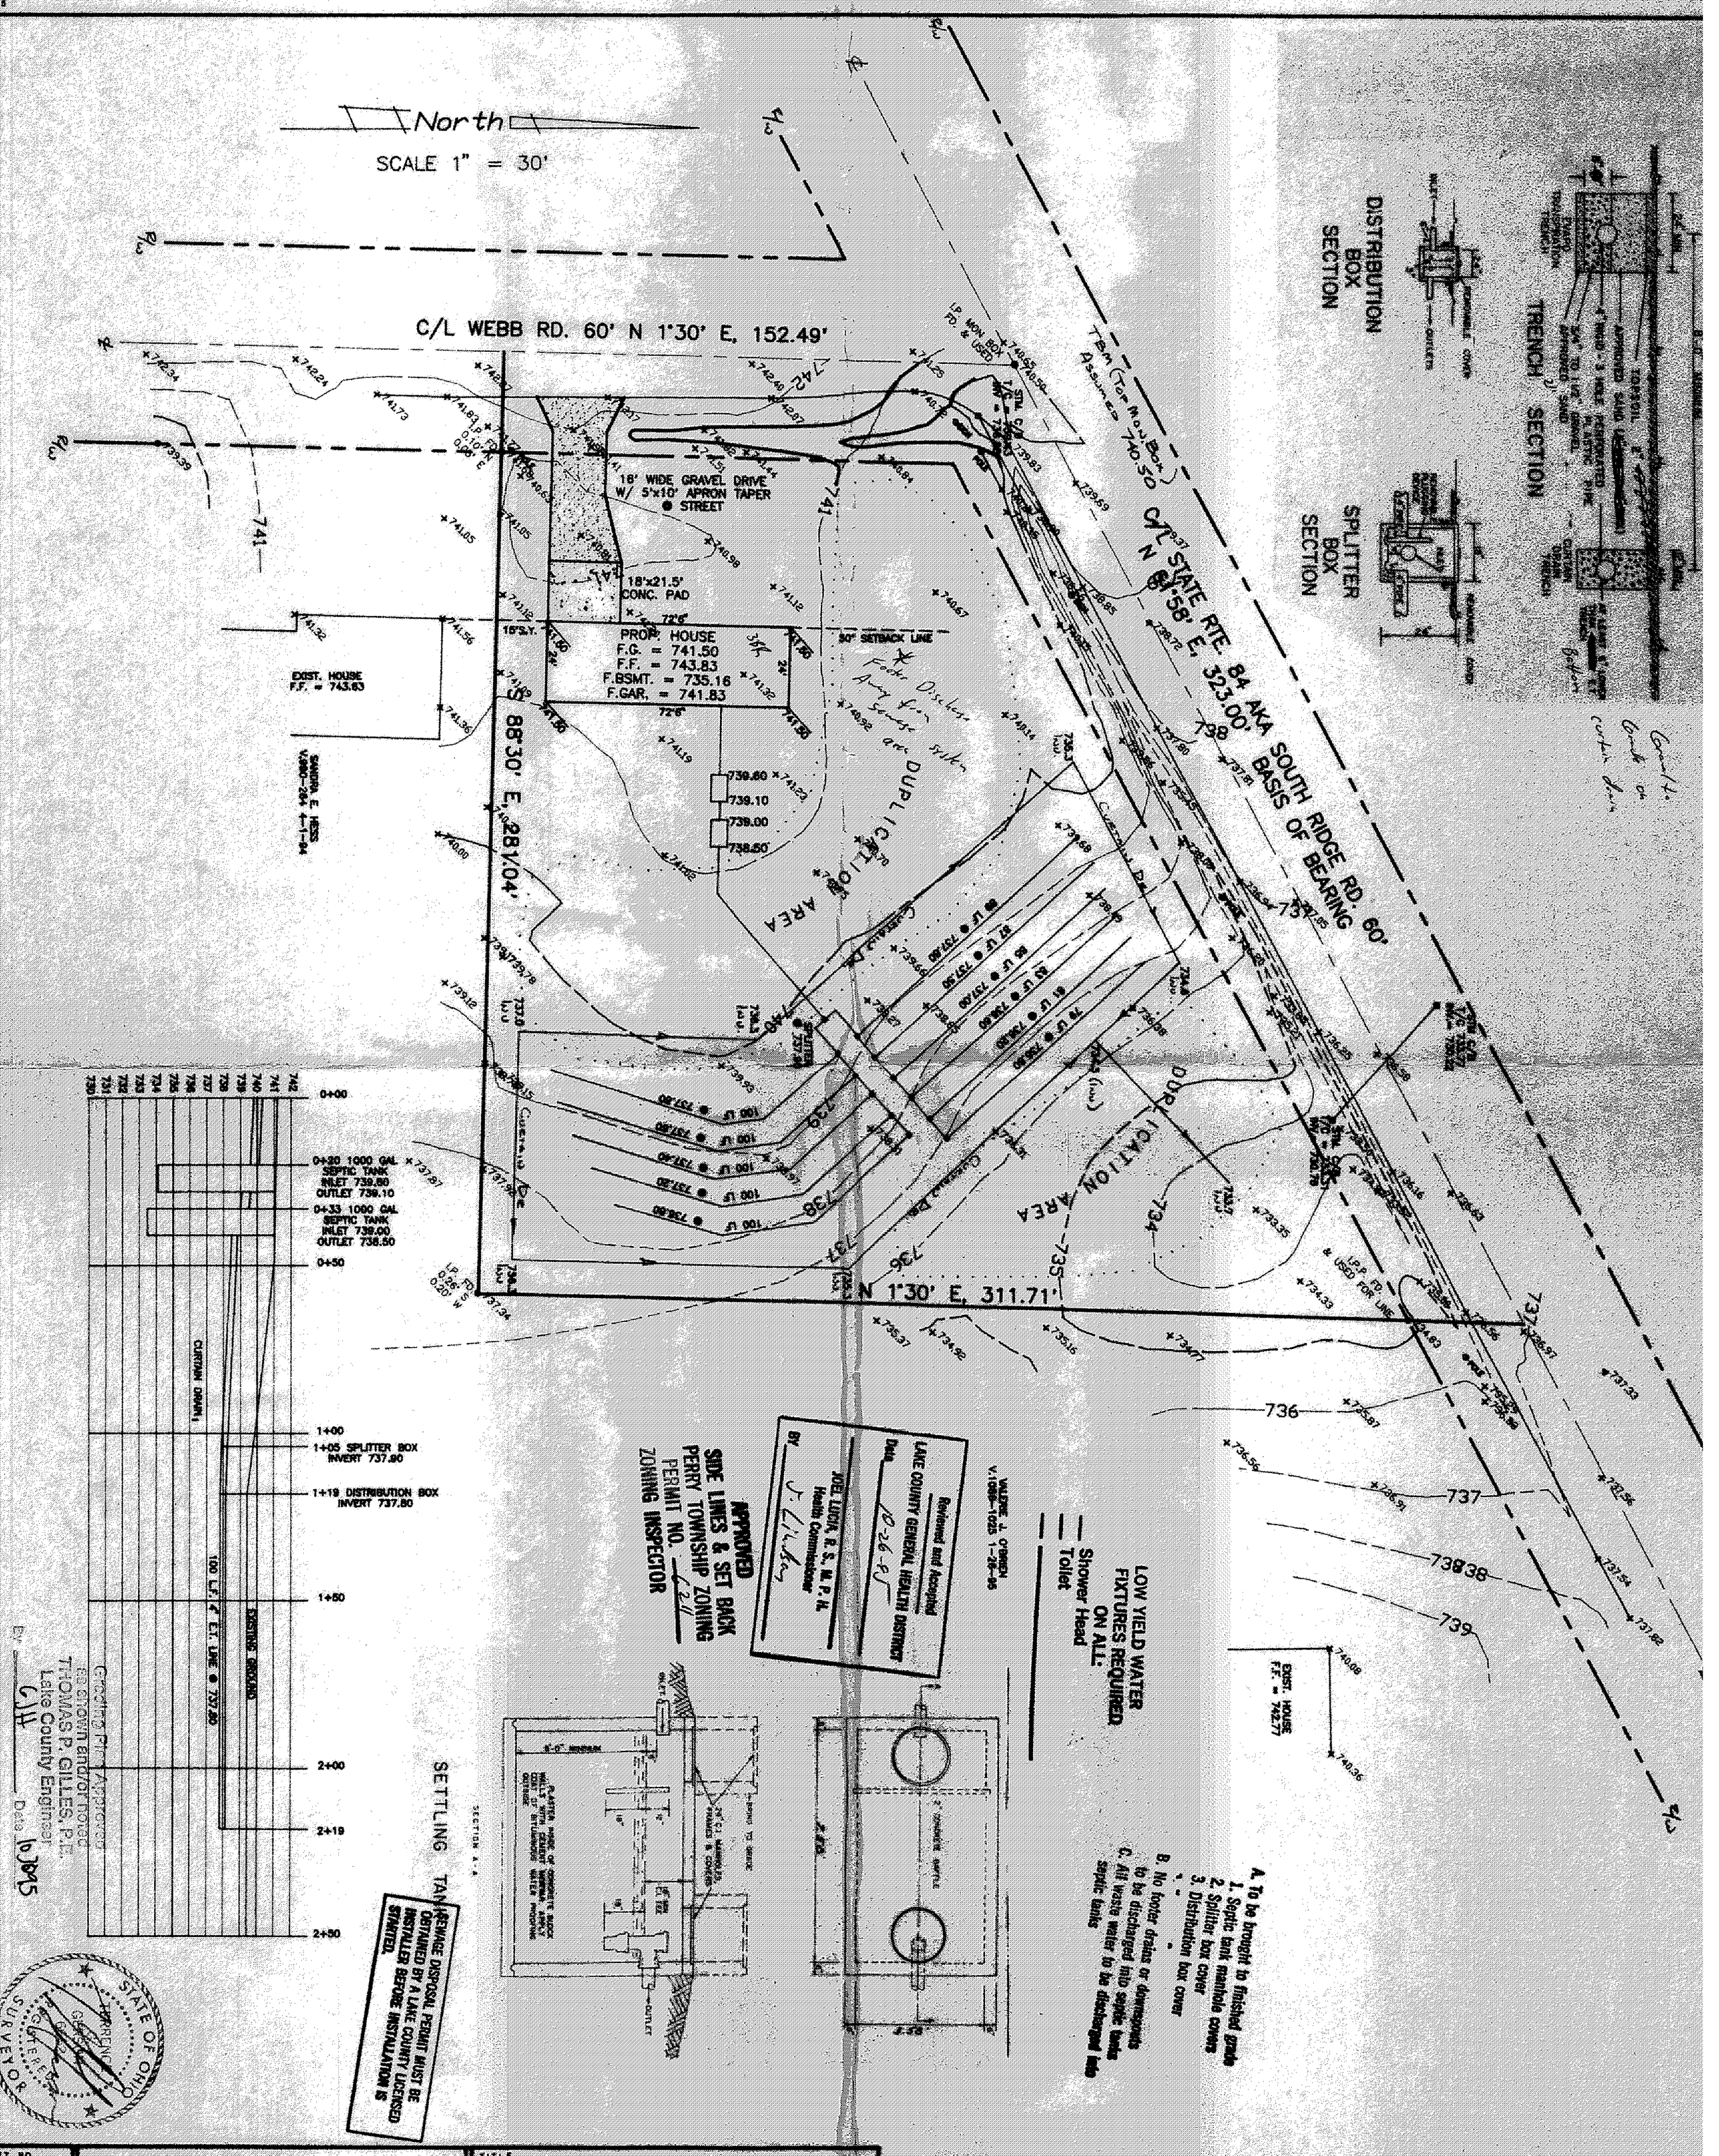

JOHN O'DONNELL 8902 SCHAEFER ST MENTOR, OHIO 44060	TITLE B/S SITEPLAN PARCEL #2 TOWNSHIP OF PERRY COUNTY OF LAKE STATE OF OHIO		
	DATE 9-29-95	DRAWN BY DJG	REV

WRG

WILLIAM R. GRAY ASSOCIATES, INC.

MENTOR, OHIO 44060 946-1616