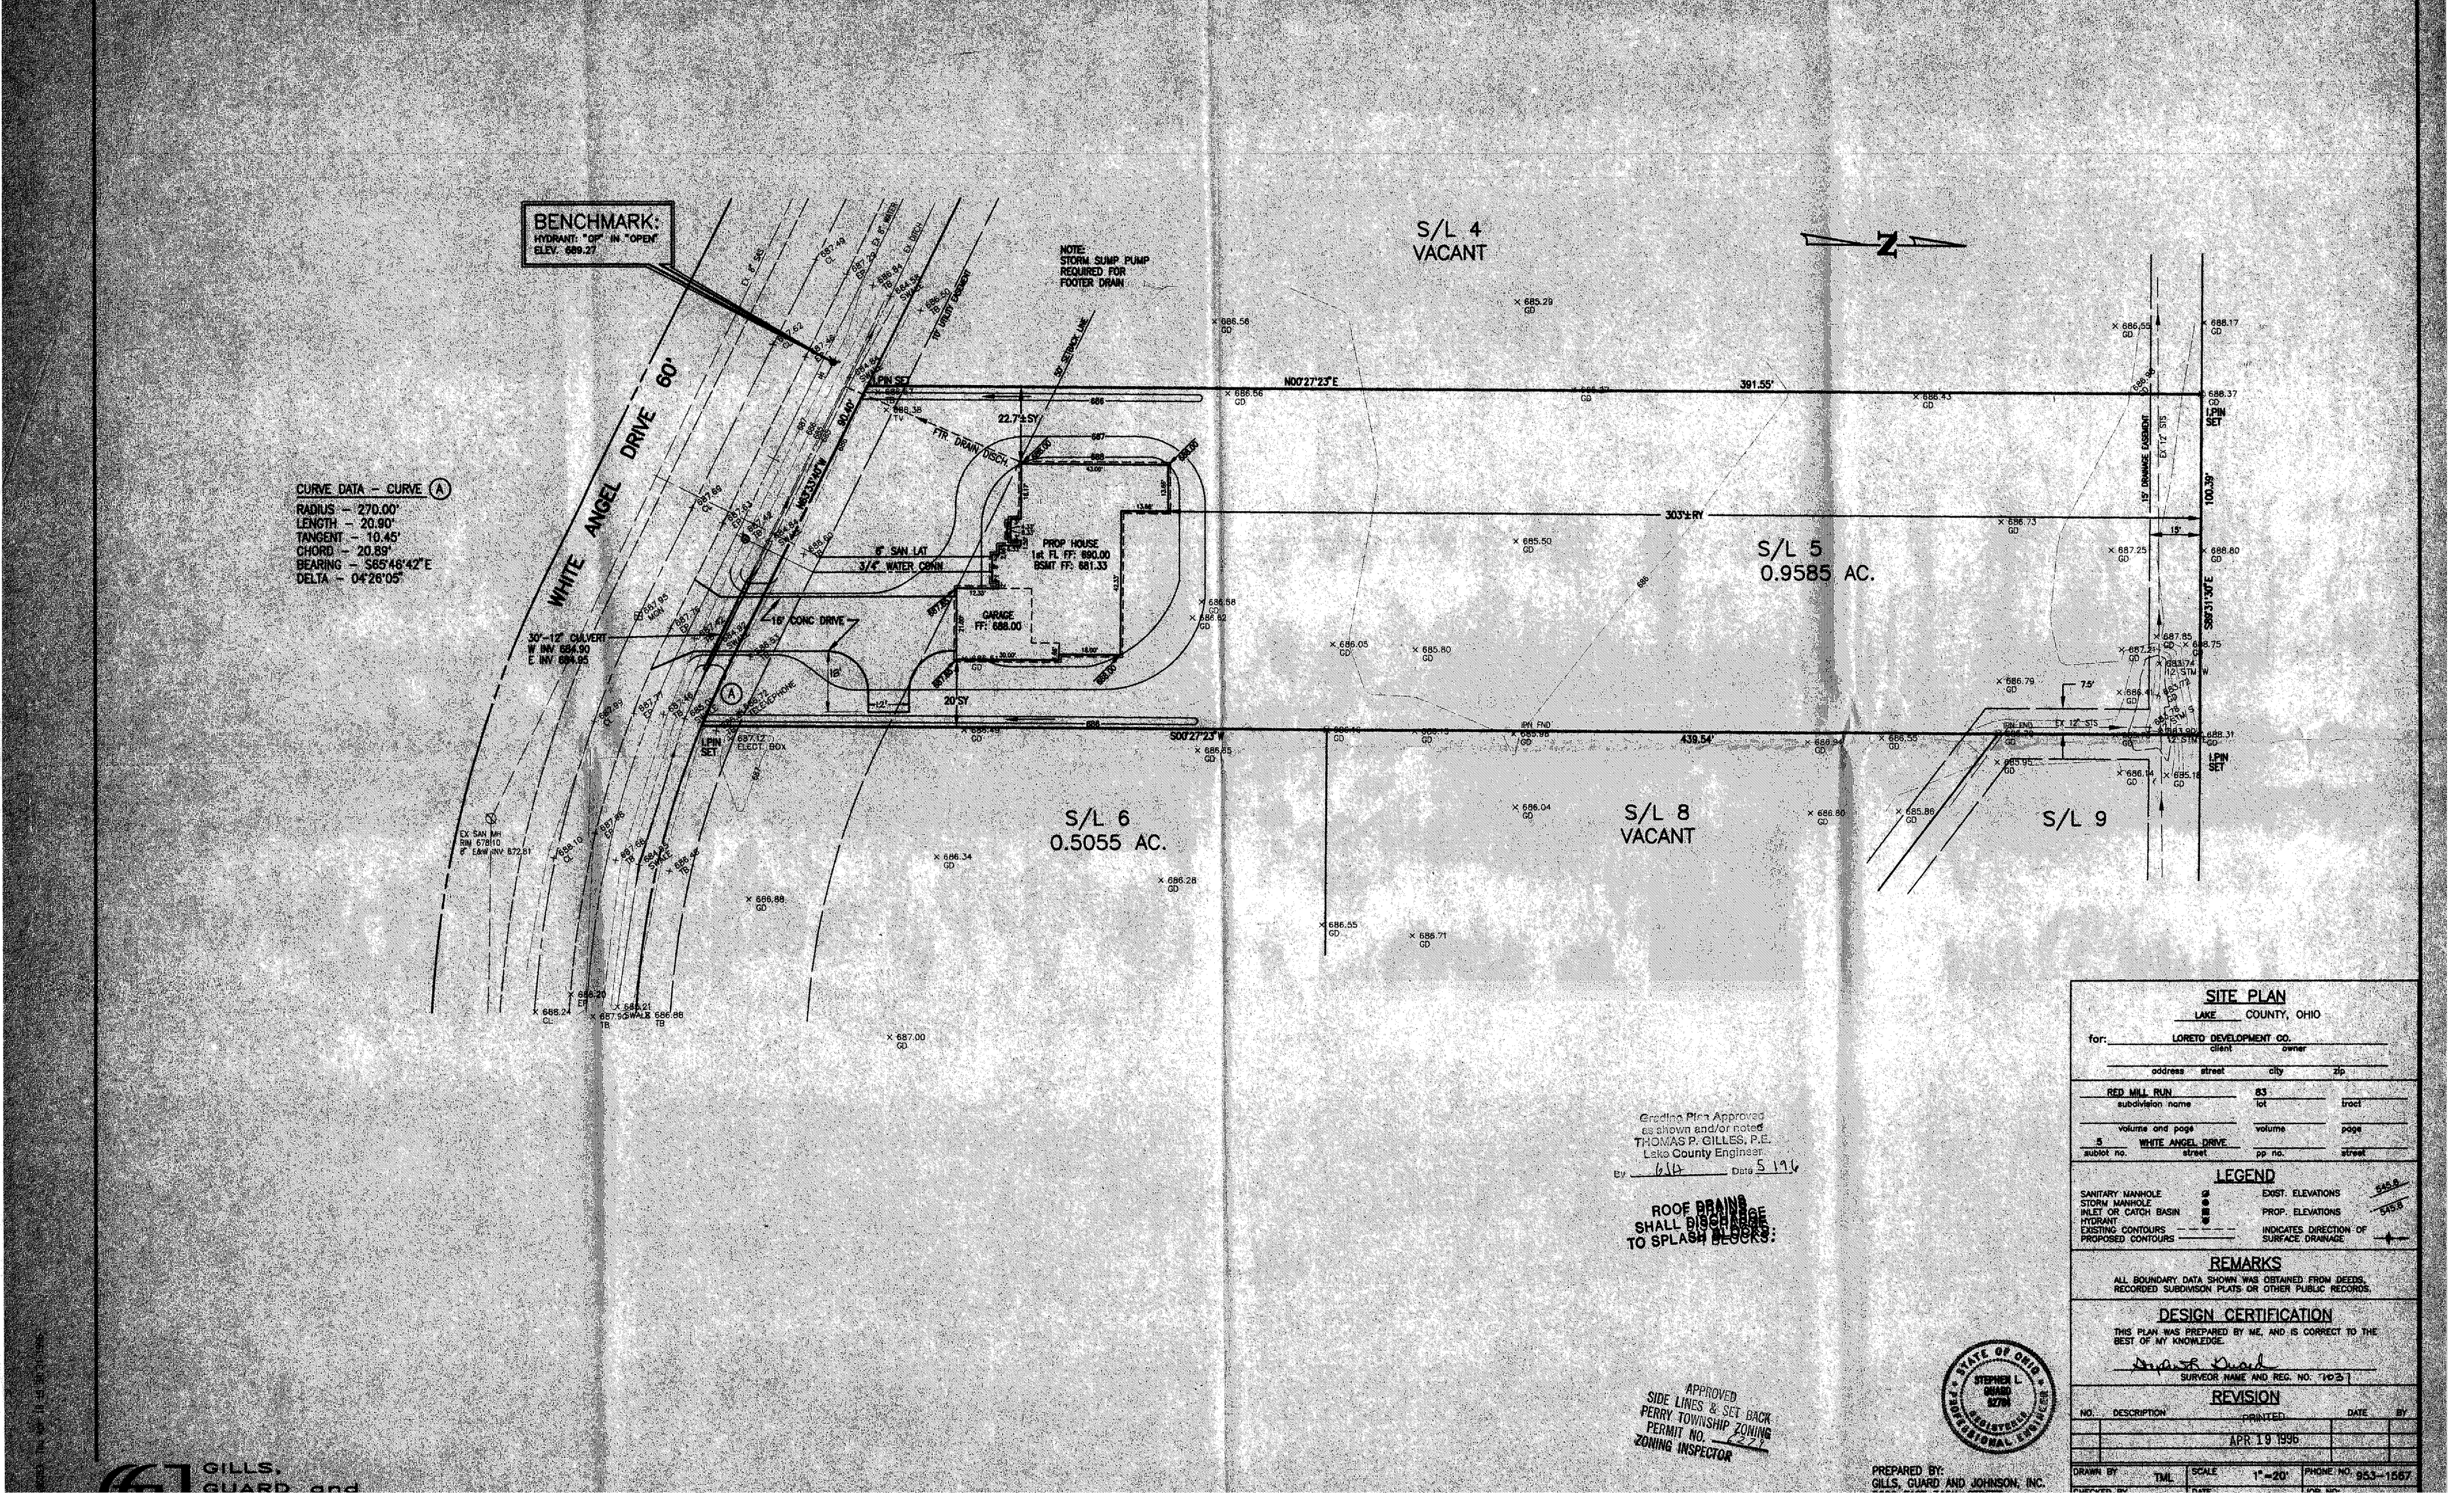

SITE PLAN

LAKE COUNTY, OHIO

for: LORETO DEVELOPMENT CO.
client owner
address street city zip

RED MILL RUN — subdivision name
83 — lot
tract
volume and page
volume
page
5 — sublot no.
WHITE ANGEL DRIVE — street
pp no.
street

LEGEND

SANITARY MANHOLE
STORM MANHOLE
INLET OR CATCH BASIN
HYDRANT
EXISTING CONTOURS
PROPOSED CONTOURS
EXIST. ELEVATIONS 545.8
PROP. ELEVATIONS 545.8
INDICATES DIRECTION OF SURFACE DRAINAGE

REMARKS

ALL BOUNDARY DATA SHOWN WAS OBTAINED FROM DEEDS, RECORDED SUBDIVISON PLATS OR OTHER PUBLIC RECORDS.

DESIGN CERTIFICATION

THIS PLAN WAS PREPARED BY ME, AND IS CORRECT TO THE BEST OF MY KNOWLEDGE.

Stephen L. Guard
SURVEOR NAME AND REG. NO. 7037

REVISION

NO.	DESCRIPTION	PRINTED	DATE	BY
		APR 19 1996		

DRAWN BY	TML	SCALE	1"=20'	PHONE NO.	953-1567
CHECKED BY		DATE		JOB NO.	