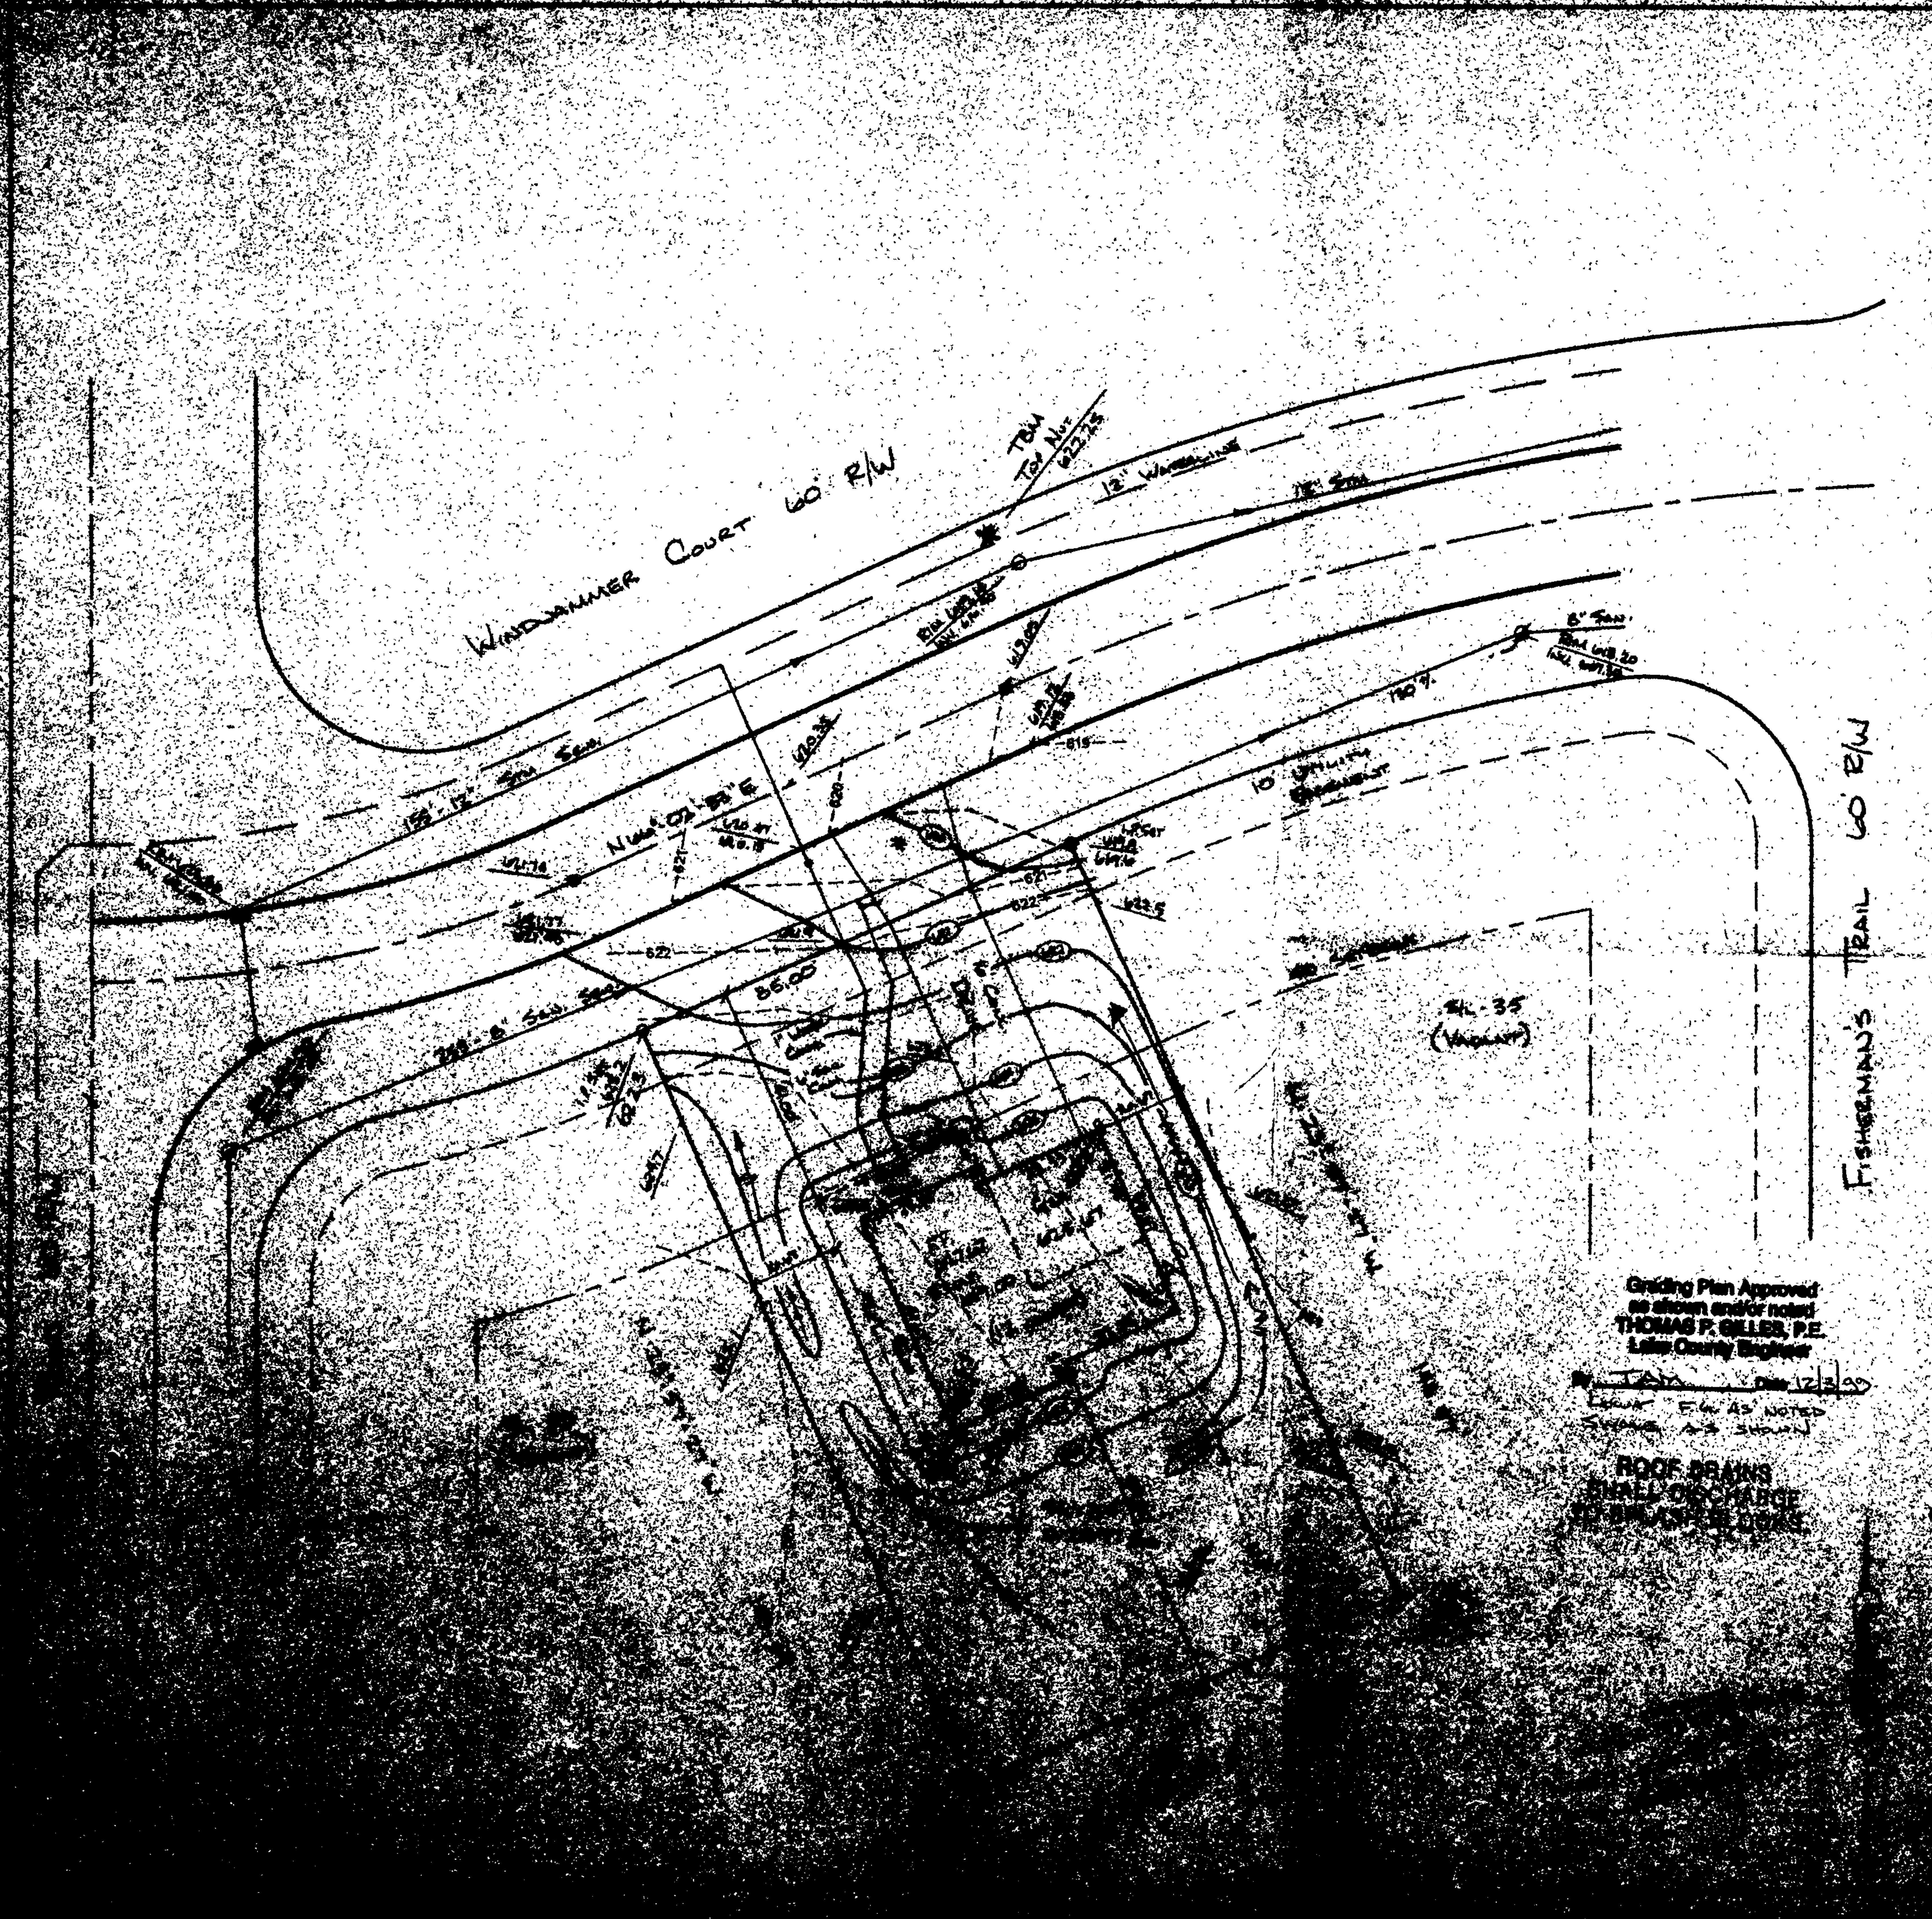

SITE PLAN

for: RESSLER CONTRACTING, INC.

P.O. BOX 91907 — CLEVELAND

NUMBER — STREET — CITY

5A — WINDJAMMER BAY 2 — 33, 13

SUBLOT No. — SUBDIVISION NAME — VOL. — PAGE

16, 4 — MADISON — OHIO

LOT, TRACT — TOWNSHIP

GUTOSKEY & ASSOCIATES INC.
Civil Engineers and Surveyors

CHECK LIST

LOT DIMENSIONS & BEARINGS
TIE TO NEAREST STREET
SUBLOT No. (PARCEL No.)
SURROUNDING OWNERS
BUILDING DIMENSIONS
SETBACK, SIDEYARD, REARYARD
FINISHED GRADES
DRIVE & APRON TYPE, WIDTH, THICKNESS
SIDEWALK TYPE, WIDTH, THICKNESS
CULVERT TYPE, DIAM., LENGTH
WATER MAIN SIZE, LOCATION
SAN. SEWER SIZE & GRADE, LOCATION
SAN. M.H. CAST. ELEV., INV. ELEV.
SAN. CONN. SIZE & GRADE, LOCATION
STORM SEWER SIZE & GRADE, LOCATION
STORM M.H. CAST. ELEV., INV. ELEV.
PAV'T. TYPE, GRADE, CURBS
GAS LINE SIZE
SEPTIC SYSTEM & CAPLICATION
WELL LOCATION & ISOLATION RADIUS

STATE OF OHIO — JOSEPH GUTOSKEY — 7567 — REGISTERED — PROFESSIONAL SURVEYOR

STATE SEAL

DESIGN CERTIFICATION

THIS PLAT WAS PREPARED BY ME, AND IS CORRECT TO THE BEST OF MY KNOWLEDGE.

JOSEPH GUTOSKEY P.S. #7567 — DATE

"AS-BUILT" CERTIFICATION

I HEREBY CERTIFY THAT THE CIRCLED INFORMATION IS EXISTING AS OBTAINED ON THE SITE ________ 19___ AND IS CORRECT TO THE BEST OF MY KNOWLEDGE AND BELIEF.

JOSEPH GUTOSKEY P.S. 7567

LEGEND

STORM MANHOLE — O
SANITARY MANHOLE
EXISTING CONTOURS — 100
PROPOSED CONTOURS — (100)
EXIST. ELEV. 100.0
100.0 PROP. ELEV.
DIRECTION OF SURFACE DRAINAGE

DRAWN BY: P.A.
CHECKED BY: J.G.
REV.
REV.
REV.

BENCHMARK: Top nut of Hydrant ... Elev. 622...

... APRON AND ... SHALL BE ... THICK CONCRETE