# SITE PLAN

Village of Perry TOWNSHIP — LAKE COUNTY, OHIO

for: B. S. & L. CLIENT / OWNER

ADDRESS — STREET — CITY — ZIP

Rustic Village #2 SUBDIVISION NAME — LOT — TRACT

45 SUBLOT NO. — VOL. — PG. — Castlewood STREET — VOLUME — PAGE

PERM. PARCEL NO. — STREET

## LEGEND

- SANITARY MANHOLE
- STORM MANHOLE
- INLET OR CATCH BASIN
- HYDRANT
- EXISTING CONTOURS
- PROPOSED CONTOURS
- EXIST. ELEV. 100.0 / 100.0 PROP. ELEV.
- WATER VALVE (GAS)
- WATER METER (GAS)
- AS BUILT ELEVATION 100.0
- INDICATES DIRECTION OF SURFACE DRAINAGE

## REMARKS

ALL BOUNDARY DATA SHOWN WAS OBTAINED FROM (DEEDS, RECORDED SUBDIVISION PLAT OR OTHER PUBLIC RECORDS) -

LOCATIONS AS SHOWN OF ADJACENT WELLS AND SEPTIC TANKS OBTAINED FROM LAKE COUNTY HEALTH DEPARTMENT

## DESIGN CERTIFICATION

THIS PLAT WAS PREPARED BY ME, AND IS CORRECT TO THE BEST OF MY KNOWLEDGE AND BELIEF.

William C. Babcock P.S. #6528

NAME — SURVEYOR — REGISTRATION NO.

Grading Plan Approved as shown and/or noted THOMAS P. GILLES, P.E. Lake County Engineer By _____ Date 3-5-79

## CHECK LIST

NO. OF BEDROOMS
DIMENSIONS
BEARINGS
TIE TO NEAREST STREET
SUBLOT NO. PARCEL NO.
SURROUNDING OWNERS
BLDG. DIMENSIONS FIN. GR.
BLDG. TIES FL'R. GRADES
APRON TYPE WIDTH THICKNESS
SIDEWALK TYPE WIDTH THICKNESS
CULVERT TYPE DIA., LENGTH
ROCK OUTCROPPINGS

WATER MAIN SIZE, LOCATION
SAN. SEWER SIZE % GR. LOC.
SAN. MH. CAST. ELEV. INV. ELEV.
SAN. CONN. SIZE, LOC. DEPTH
STORM SEWER SIZE % GR. LOC.
STORM MH. CAST ELEV. INV. ELEV.
PAV'T TYPE GRADE CURBS
GAS LINE LOC. SIZE PRESSURE
SEPTIC TANK LOCATION & DUPLICATION AREA
WELL LOCATION
ISOLATION RADIUS FROM WELL

| REVISIONS | | |
|---|---|---|
| NO. | DATE | BY |
| 1 | | |
| 2 | | |
| 3 | | |
| 4 | | |
| 5 | | |

PLAN PREPARED BY:

DEBEVEC • SALO & ASSOCIATES, INC.

125 E. ERIE ST. PAINESVILLE, OHIO

PHONE NO. 352-9250

DRAWN BY KELLY — SCALE 1" = 30 — DRAWING NO. 5226-45

CHK'D. — DATE 2/2/79

CREW CHIEF R.H. — APP'D. —

NOTE: DUPLICATION AREA - IN EVENT OF INITIAL SYSTEM FAILURE, SPACE BETWEEN EXISTING LINES WILL BE UTILIZED FOR DUPLICATE SYSTEM.

North


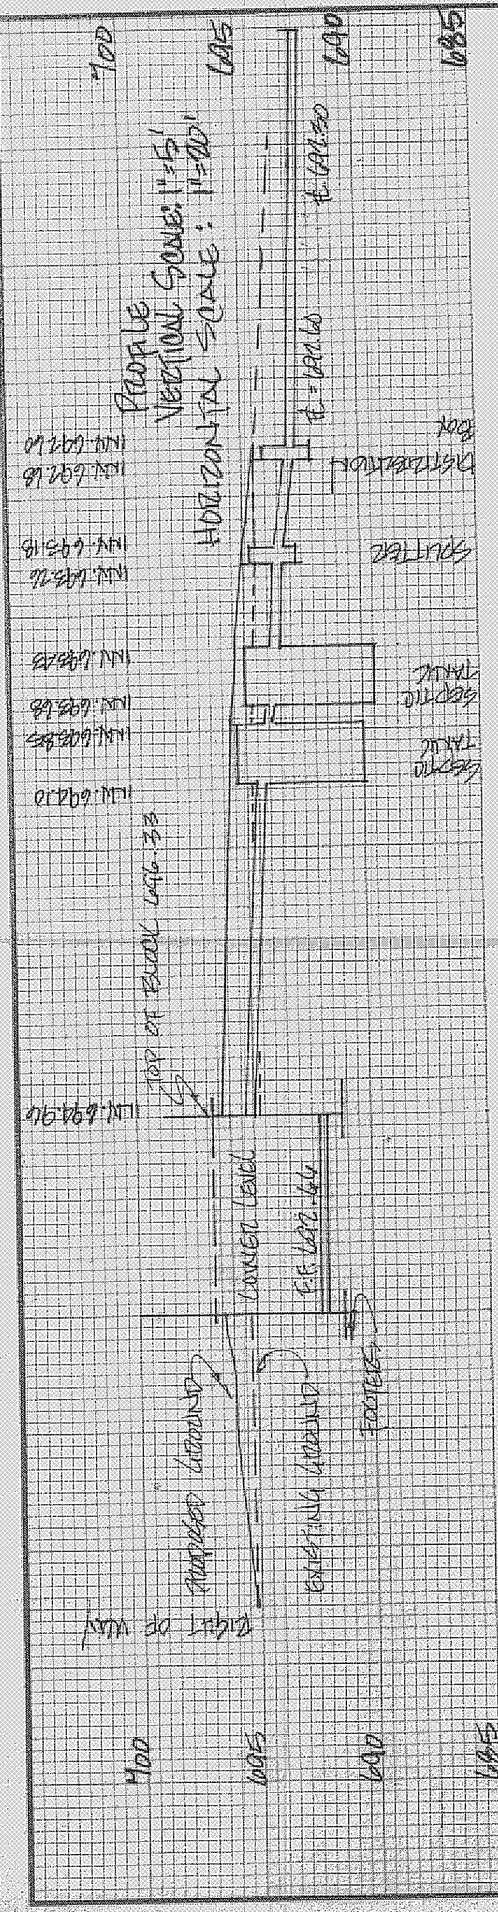
Lower Level
Footings
Right of Way
