2169 Evergreen Dr.

SITE PLAN
for
MIROSLAV KAVUR
~~Evergreen Shores~~
North Perry Village
Lake Co. Ohio
1" = 30' Mar. 1983

Grading Plan Approved
as shown and/or noted
THOMAS P. GILLEGO, P.E.
Lake County Engineer
25 May 83 by

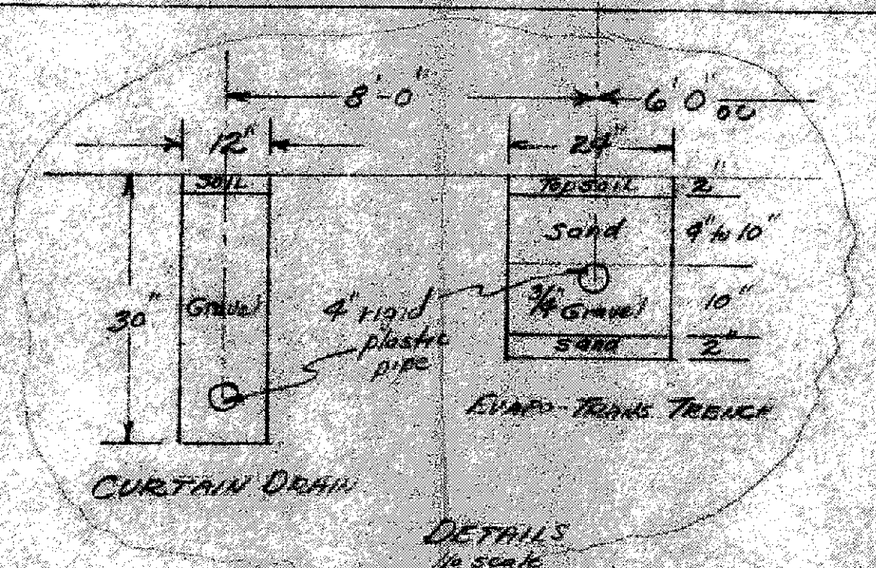

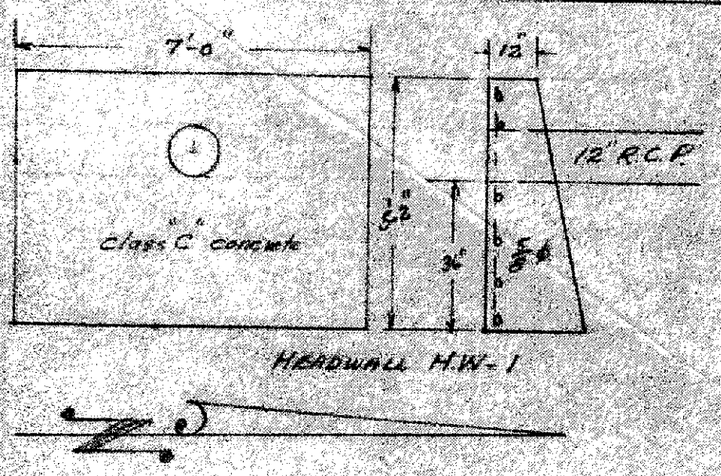

DETAILS
No scale

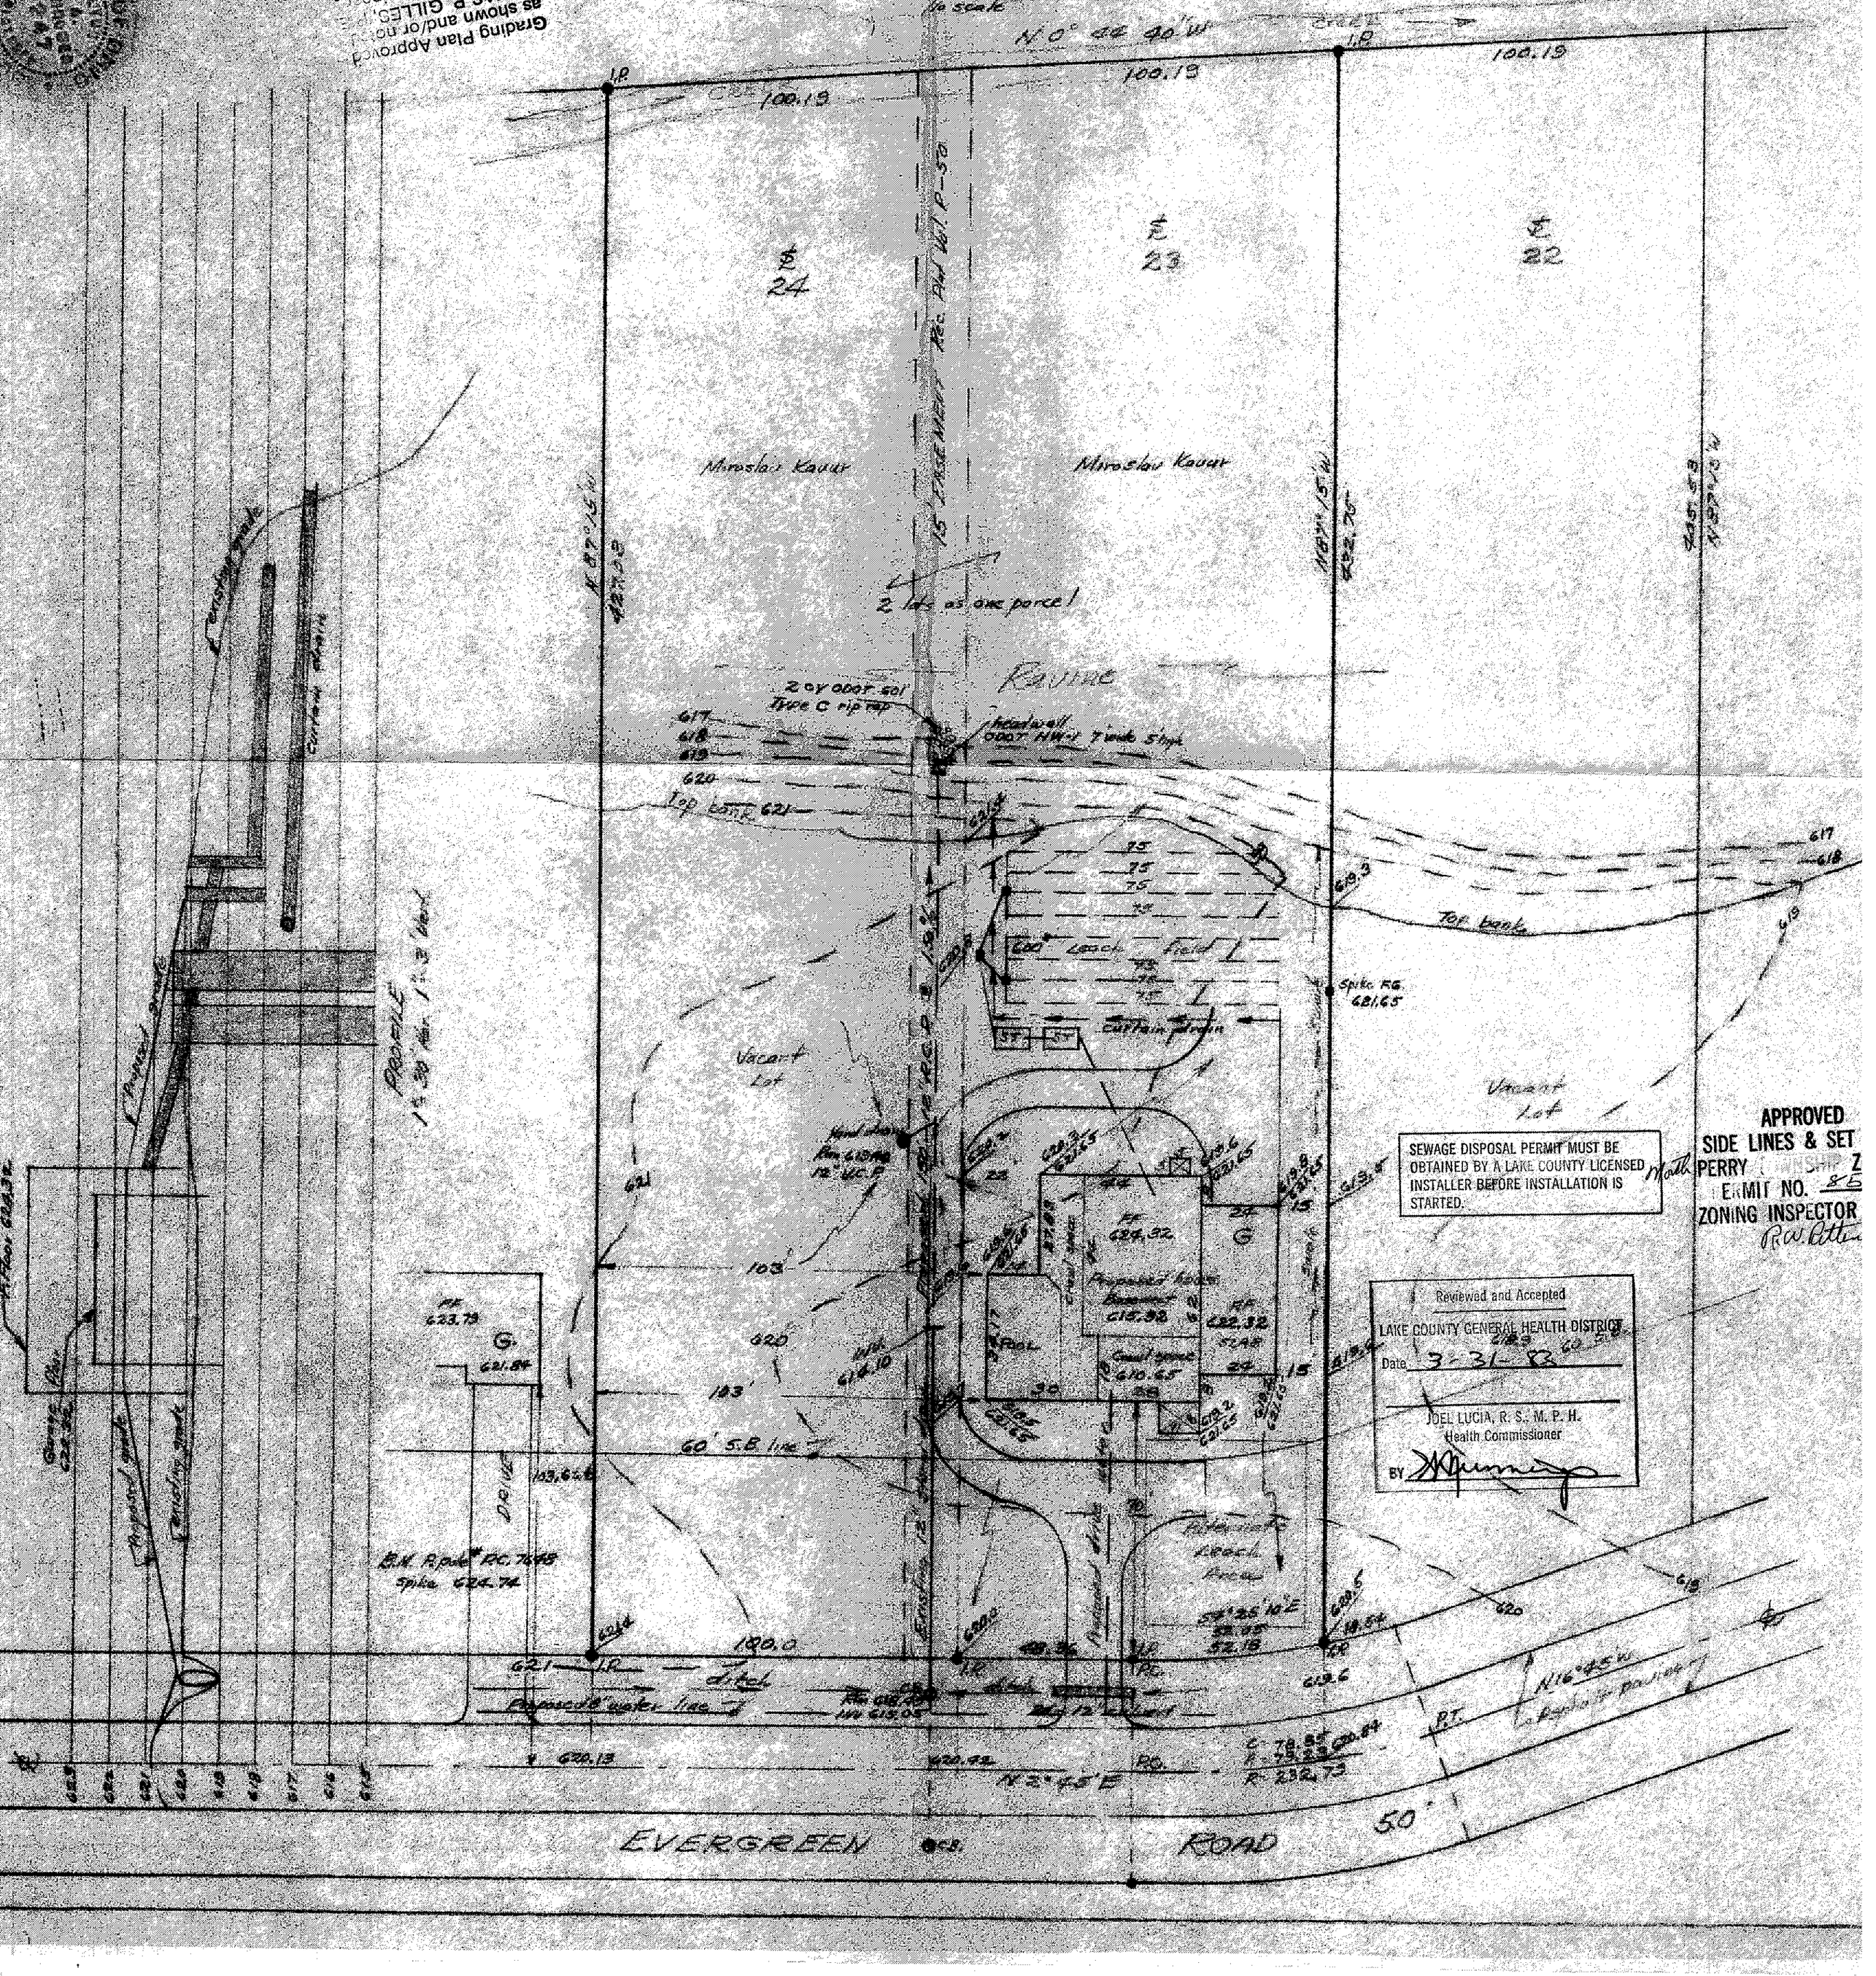
100.19
I.P.
Miroslav Kaur
Miroslav Kaur
15' Perc. Area
2 lots as one parcel
Revise
2 cy 0001 sol
Type C rip rap
headwall
ODOT HW-1 7 inch 5 high
617
618
619
620
Top bank 621
Vacant Lot
Curtain drain
Spike EG 621.65
Top bank
Vacant Lot
