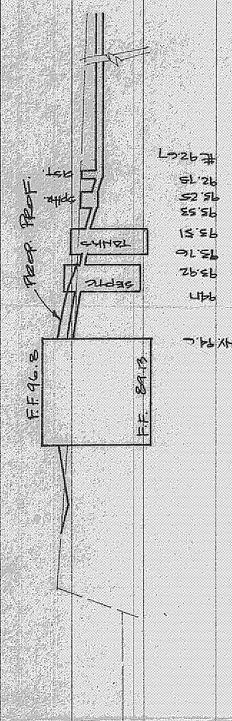

NOTE: SEE ARCHITECTS DRAWINGS FOR ADDITIONAL FOUNDATION DIMENSIONS.

TYPICAL SECTION
Scale : 1/2" = 1'-0"

Grading Plan Approved as shown and/or noted
THOMAS P. GILLES, P.E.
Lake County Engineer
Date 6-27-80
BY

SITE PLAN
for: RAY SINES
OF A 3.69 ACRE PARCEL ON HARPER ST.
PERRY VILLAGE - LAKE COUNTY
OHIO

PREPARED BY: BABCOCK · JONES & ASSOC., INC.
270 MAIN ST. SUITE 20
PAINESVILLE, OHIO 44077

DESIGN CERTIFICATION — THIS PLAT WAS PREPARED BY ME, AND IS CORRECT TO THE BEST OF MY KNOWLEDGE & BELIEF.

William C. Babcock P.S. # 6928
NAME REG. NO.

Job # 80-TP