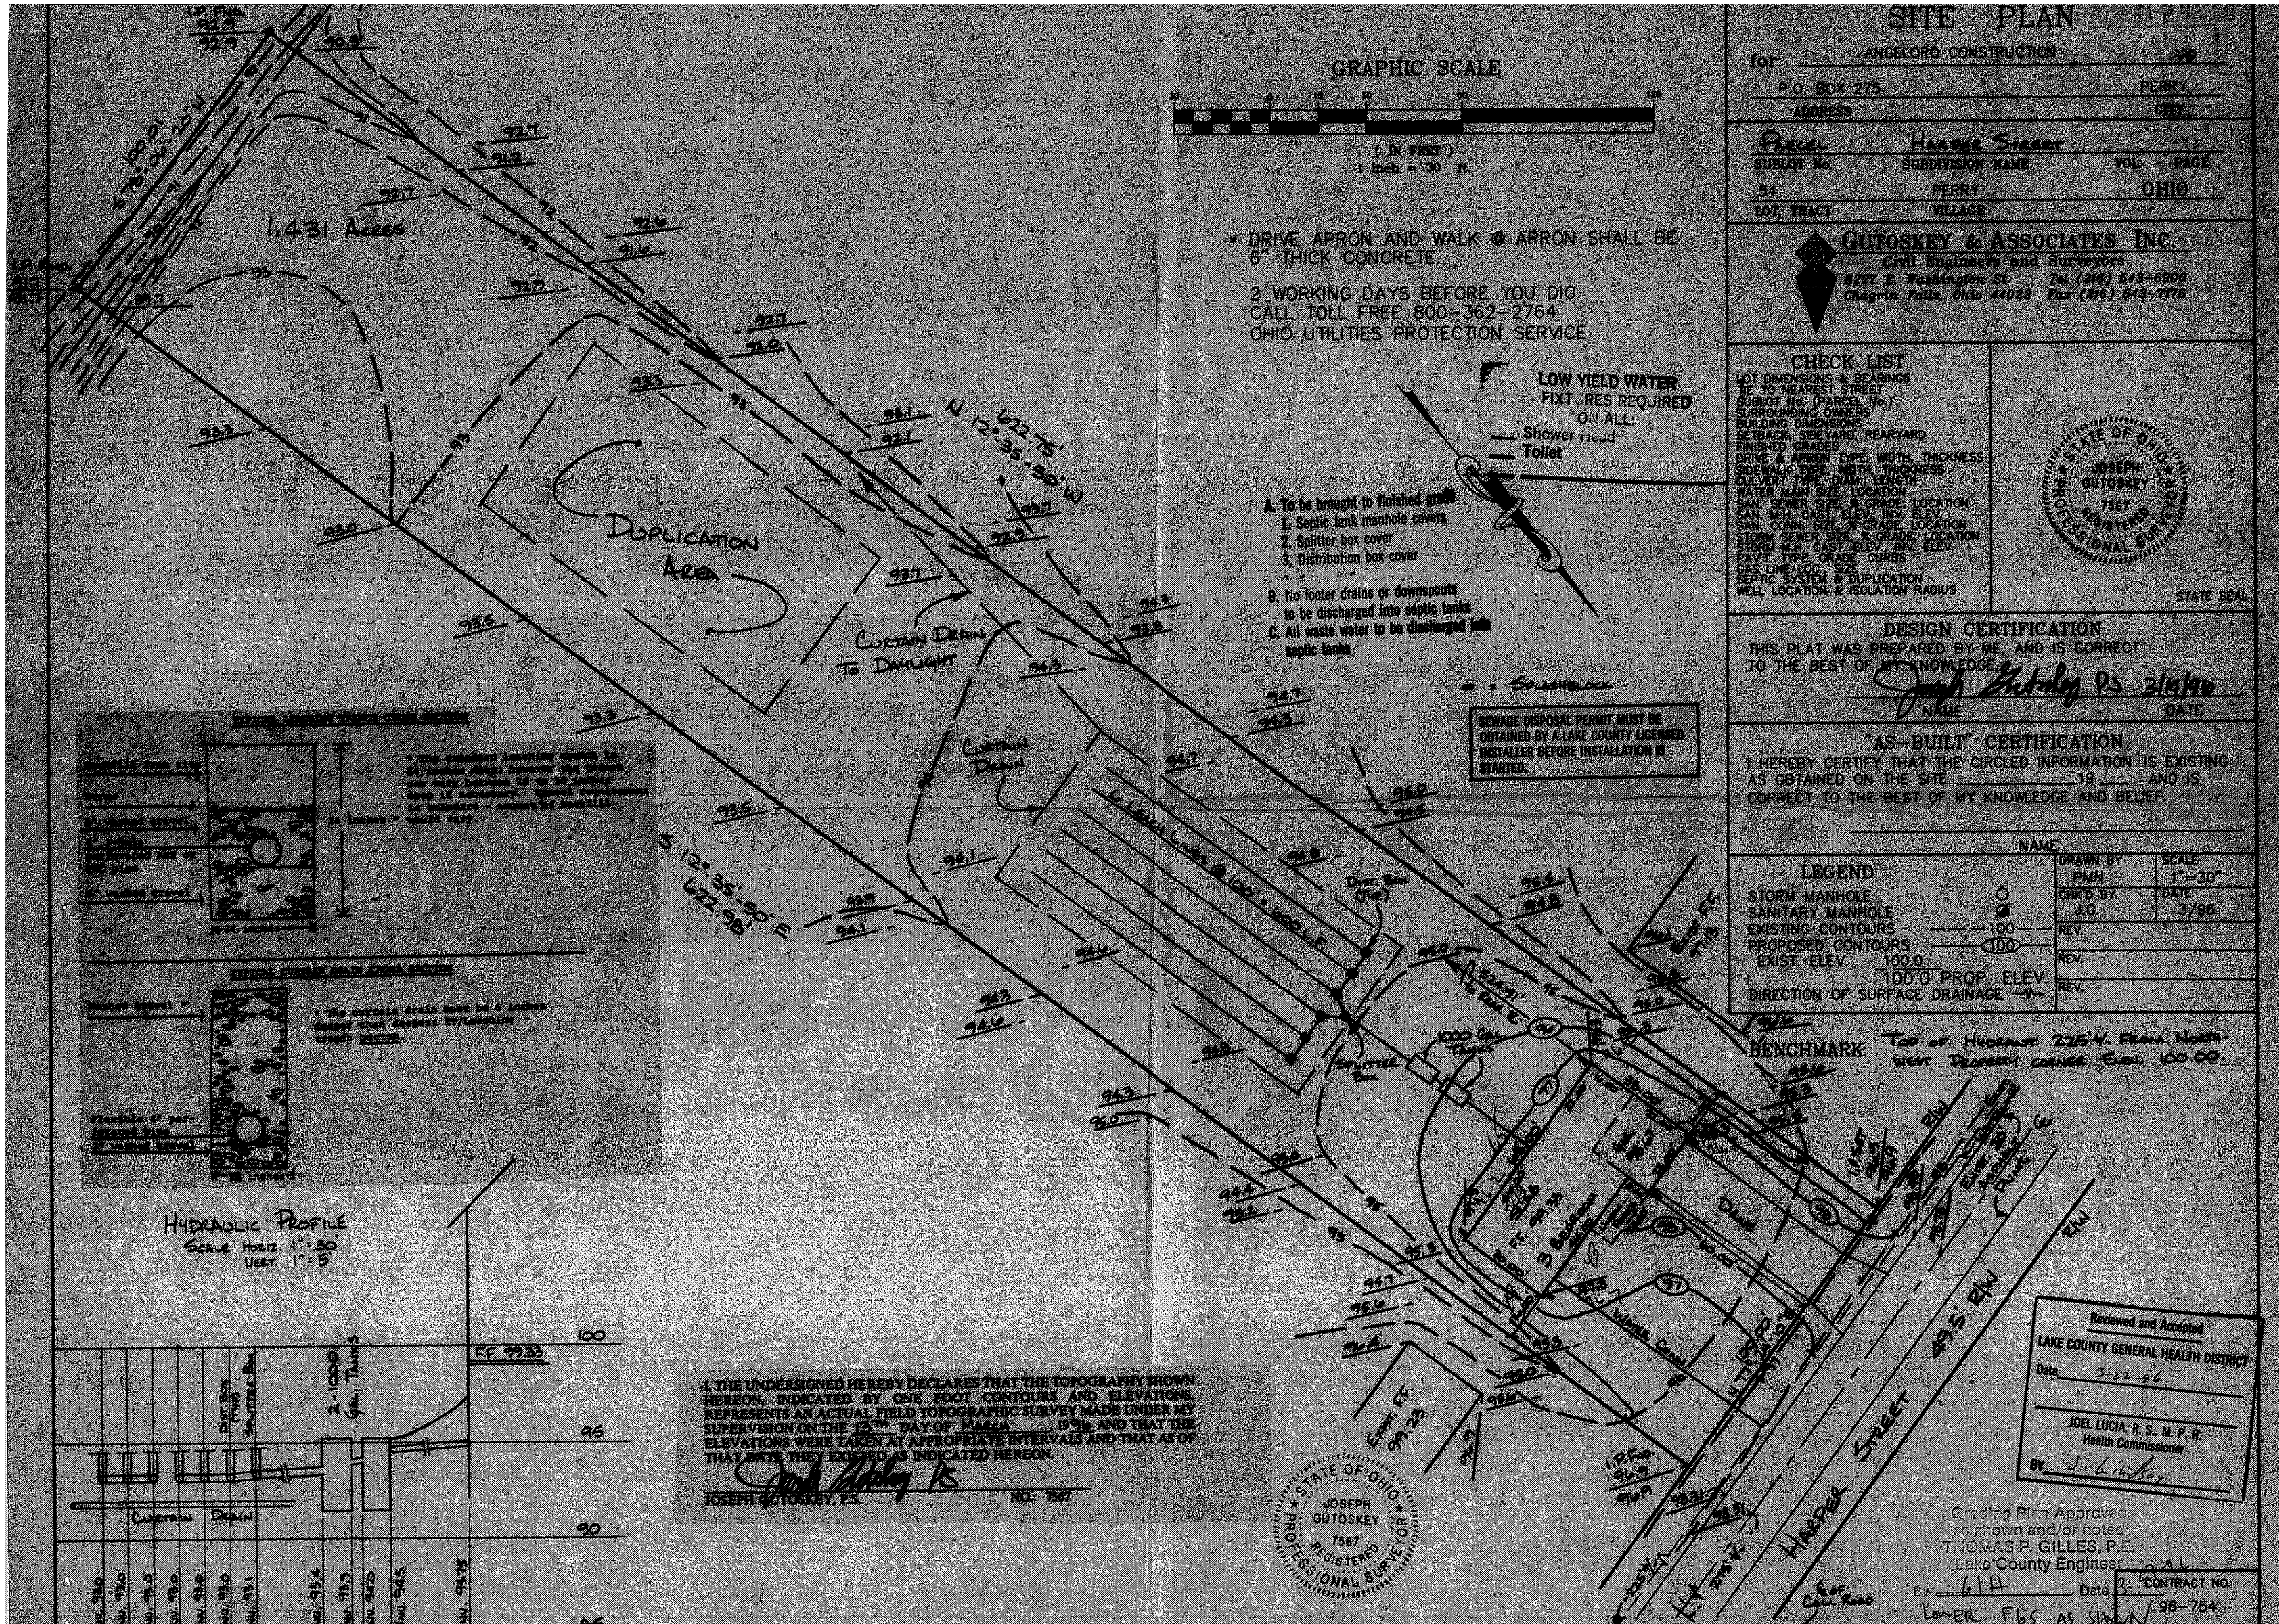
SITE PLAN
for ANGELORO CONSTRUCTION
P.O. BOX 275
ADDRESS
PERRY
CITY
Parcel
SUBLOT No.
Harper Street
SUBDIVISION NAME
VOL. PAGE
PERRY
VILLAGE
OHIO
LOT, TRACT
GUTOSKEY & ASSOCIATES INC.
Civil Engineers and Surveyors
CHECK LIST
STATE SEAL
STATE OF OHIO
JOSEPH GUTOSKEY
7567
REGISTERED
PROFESSIONAL SURVEYOR
DESIGN CERTIFICATION
THIS PLAT WAS PREPARED BY ME, AND IS CORRECT TO THE BEST OF MY KNOWLEDGE.
NAME
DATE
"AS-BUILT" CERTIFICATION
I HEREBY CERTIFY THAT THE CIRCLED INFORMATION IS EXISTING AS OBTAINED ON THE SITE ____ 19 ____ AND IS CORRECT TO THE BEST OF MY KNOWLEDGE AND BELIEF.
NAME
LEGEND
STORM MANHOLE
SANITARY MANHOLE
EXISTING CONTOURS
PROPOSED CONTOURS
EXIST. ELEV. 100.0
100.0 PROP. ELEV.
DIRECTION OF SURFACE DRAINAGE
DRAWN BY PMH
SCALE 1"=30'
CHK'D BY J.G.
DATE 3/96
REV.
BENCHMARK
GRAPHIC SCALE
(IN FEET)
1 inch = 30 ft.
* DRIVE APRON AND WALK @ APRON SHALL BE 6" THICK CONCRETE.
3 WORKING DAYS BEFORE YOU DIG
CALL TOLL FREE 800-362-2764
OHIO UTILITIES PROTECTION SERVICE
LOW YIELD WATER
FIXT. RES REQUIRED
ON ALL:
Shower Head
Toilet
A. To be brought to finished grade
1. Septic tank manhole covers
2. Splitter box cover
3. Distribution box cover
B. No footer drains or downspouts to be discharged into septic tanks
C. All waste water to be discharged into septic tanks
SEWAGE DISPOSAL PERMIT MUST BE OBTAINED BY A LAKE COUNTY LICENSED INSTALLER BEFORE INSTALLATION IS STARTED.
1.431 Acres
Duplication Area
Curtain Drain To Daylight
Curtain Drain
Hydraulic Profile
Scale Horiz 1"=30'
Vert 1"=5'
2-1000 Gal. Tanks
Curtain Drain
Harper Street 49.5' R/W
R/W
I, THE UNDERSIGNED HEREBY DECLARES THAT THE TOPOGRAPHY SHOWN HEREON, INDICATED BY ONE FOOT CONTOURS AND ELEVATIONS, REPRESENTS AN ACTUAL FIELD TOPOGRAPHIC SURVEY MADE UNDER MY SUPERVISION ON THE 12th DAY OF MARCH, 1996 AND THAT THE ELEVATIONS WERE TAKEN AT APPROPRIATE INTERVALS AND THAT AS OF THAT DATE THEY EXISTED AS INDICATED HEREON.
JOSEPH GUTOSKEY, P.S.
NO. 7567
Reviewed and Accepted
LAKE COUNTY GENERAL HEALTH DISTRICT
Date 3-22-96
JOEL LUCIA, R. S. M. P. H.
Health Commissioner
BY
Grading Plan Approval
as shown and/or noted
THOMAS P. GILLES, P.E.
Lake County Engineer
By
Date
CONTRACT NO.
96-754