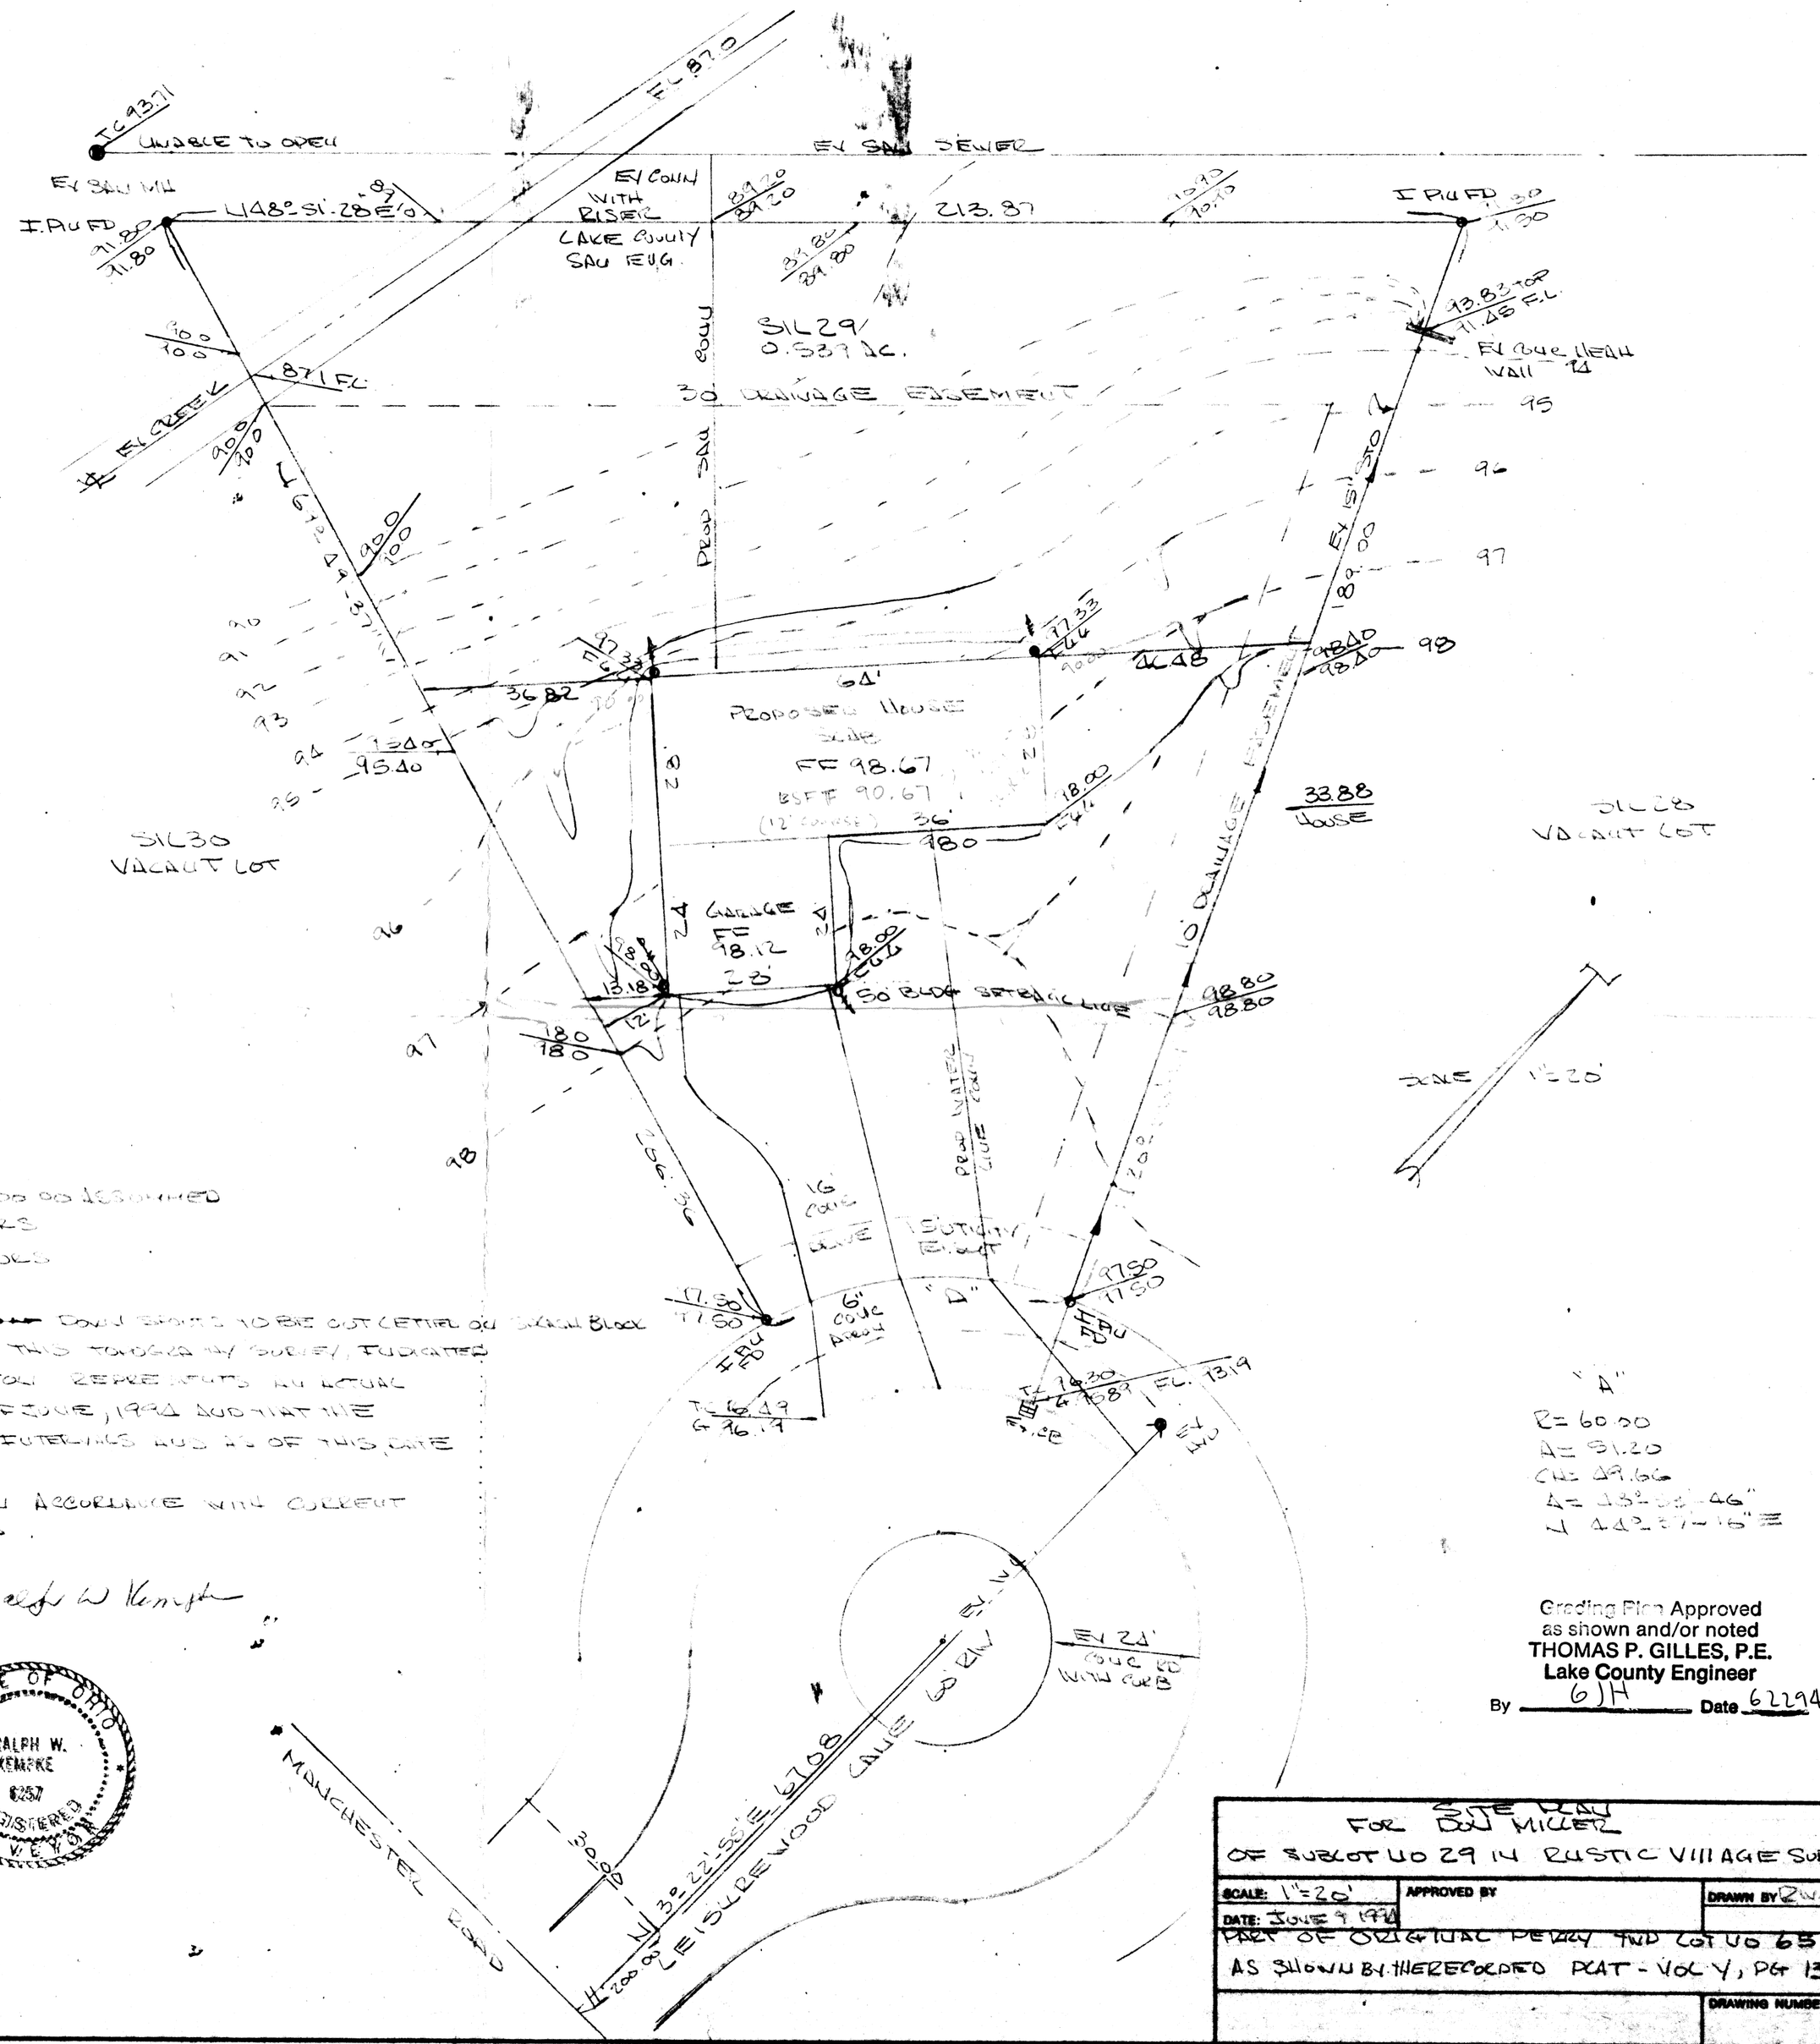

NOTES

1. BENCH MARK TOP OF HYD FRONT SIL 28 ELEV 100.00 ASSUMED
2. - - - - 100.0 - - - - EXISTING GROUND CONTOURS
3. ——— 100.0 ——— PROPOSED GROUND CONTOURS
4. PROPOSED / EXISTING GROUND GRADES
5. ——— OVERLAND DRAINAGE FLOW 6. DOWN SPOUTS TO BE OUT LETTER ON SPLASH BLOCK

I THE UNDERSIGNED HEREBY CERTIFY THAT THIS TOPOGRAPHY SURVEY, INDICATED BY 1' CONTOURS AND ELEVATIONS SHOWN HEREON REPRESENTS AN ACTUAL FIELD SURVEY MADE BY ME ON THE 3RD OF JUNE, 1994 AND THAT THE ELEVATIONS WERE TAKEN AT APPROPRIATE INTERVALS AND AS OF THIS DATE EXISTED AS INDICATED HEREON

I CERTIFY THAT THE BOUNDARY SURVEY IS IN ACCORDANCE WITH CURRENT MINIMUM STANDARDS FOR BOUNDARY SURVEYS.

Ralph W Kempke

STATE OF OHIO
RALPH W. KEMPKE
6257
REGISTERED
SURVEYOR

Grading Plan Approved
as shown and/or noted
THOMAS P. GILLES, P.E.
Lake County Engineer
By GJH Date 62294

SITE PLAN
FOR DON MILLER
OF SUBLOT NO 29 IN RUSTIC VILLAGE SUBD-2

SCALE: 1"=20'	APPROVED BY	DRAWN BY R.W.K.
DATE: JUNE 9 1994		

PART OF ORIGINAL PERRY TWP LOT NO 65
AS SHOWN BY THE RECORDED PLAT - VOL Y, PG 13

DRAWING NUMBER

TELEDYNE POST 18AB-15E