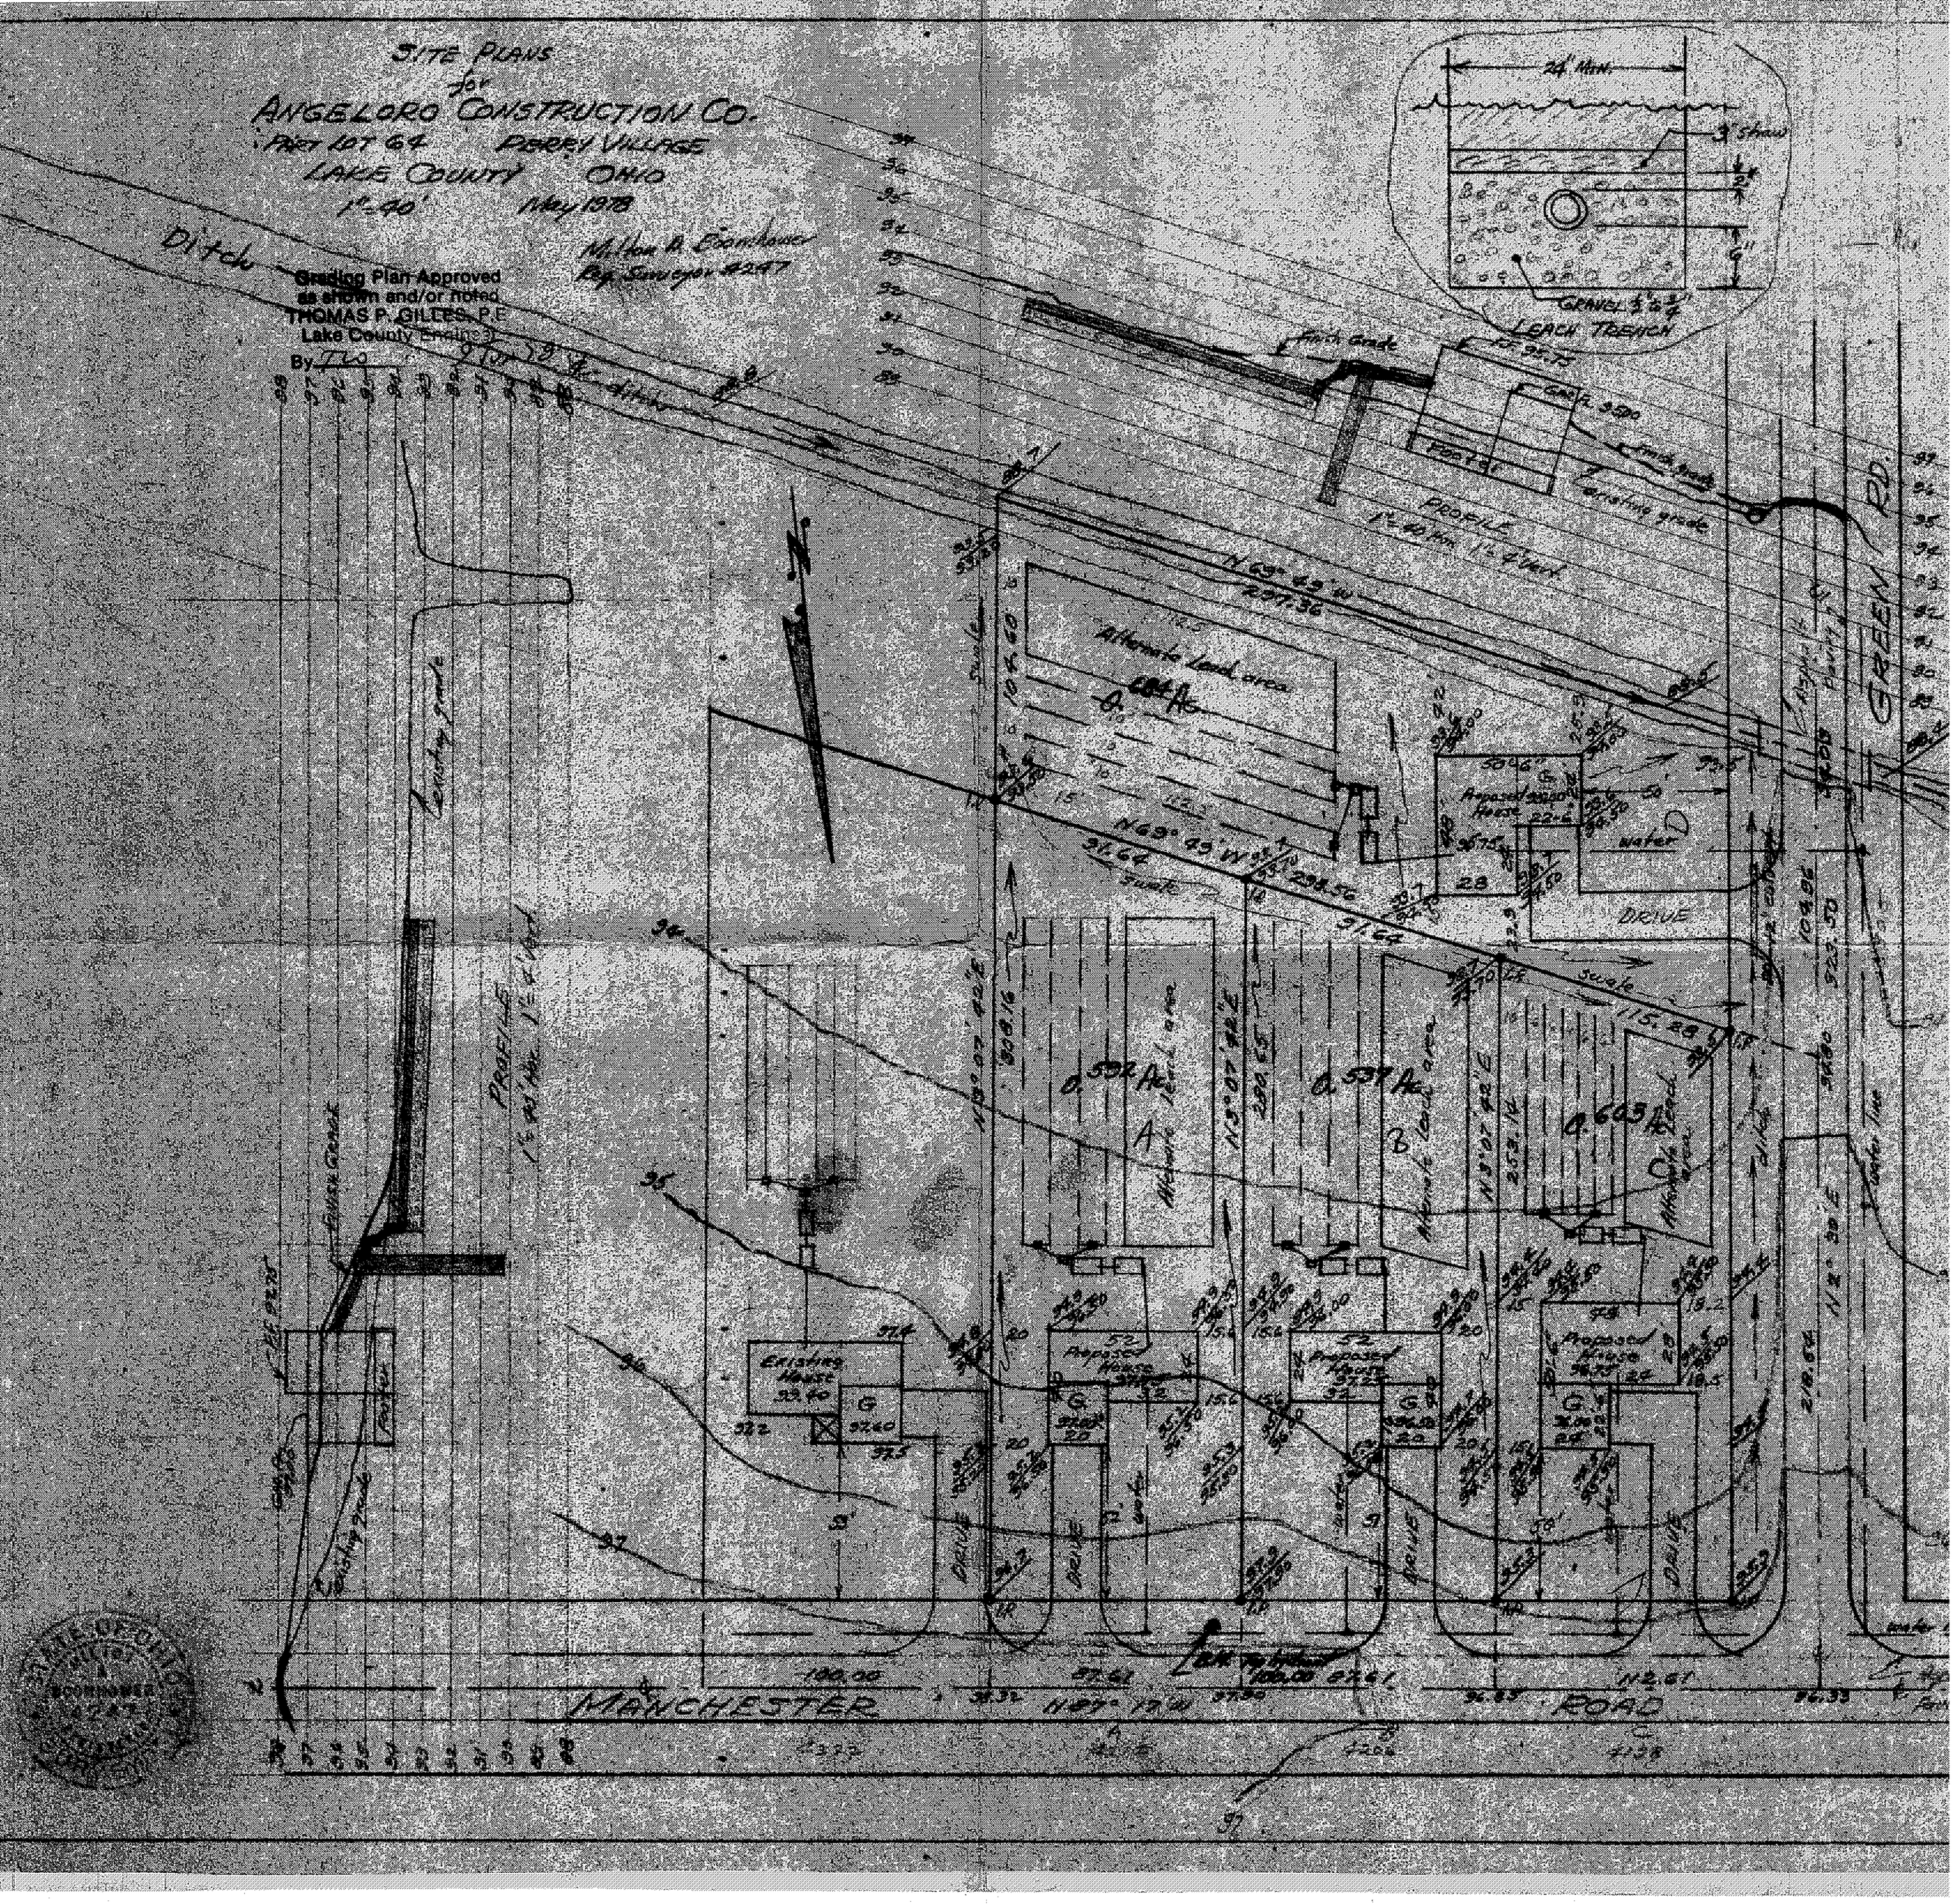
SITE PLANS
for
ANGELORO CONSTRUCTION CO.
PART LOT 64 PERRY VILLAGE
LAKE COUNTY OHIO
1"=40' May 1978
Milton A. Boonhower
Reg. Surveyor #2247
Grading Plan Approved
as shown and/or noted
THOMAS P. GILLES, P.E.
Lake County Engineer
By
Ditch
24' MIN.
3" Straw
GRAVEL
LEACH TRENCH
Finish Grade
Footer
Existing grade
PROFILE
1"=40' Hor. 1"=4' Vert.
N 63° 43' W
297.36
Alternate Leach area
0.684 Ac.
N 63° 43' W
91.64
298.56
91.64
Proposed House
water
DRIVE
Swale
115.28
0.592 Ac.
A
0.537 Ac.
B
0.603 Ac.
C
Existing House
Proposed House
Proposed House
Proposed House
DRIVE
DRIVE
DRIVE
DRIVE
GREEN RD.
MANCHESTER ROAD
N 87° 17' W
100.00
87.61
100.00
87.61
N 2.61
Existing grade
Finish Grade
Footer
Existing grade
Water line
Ditch