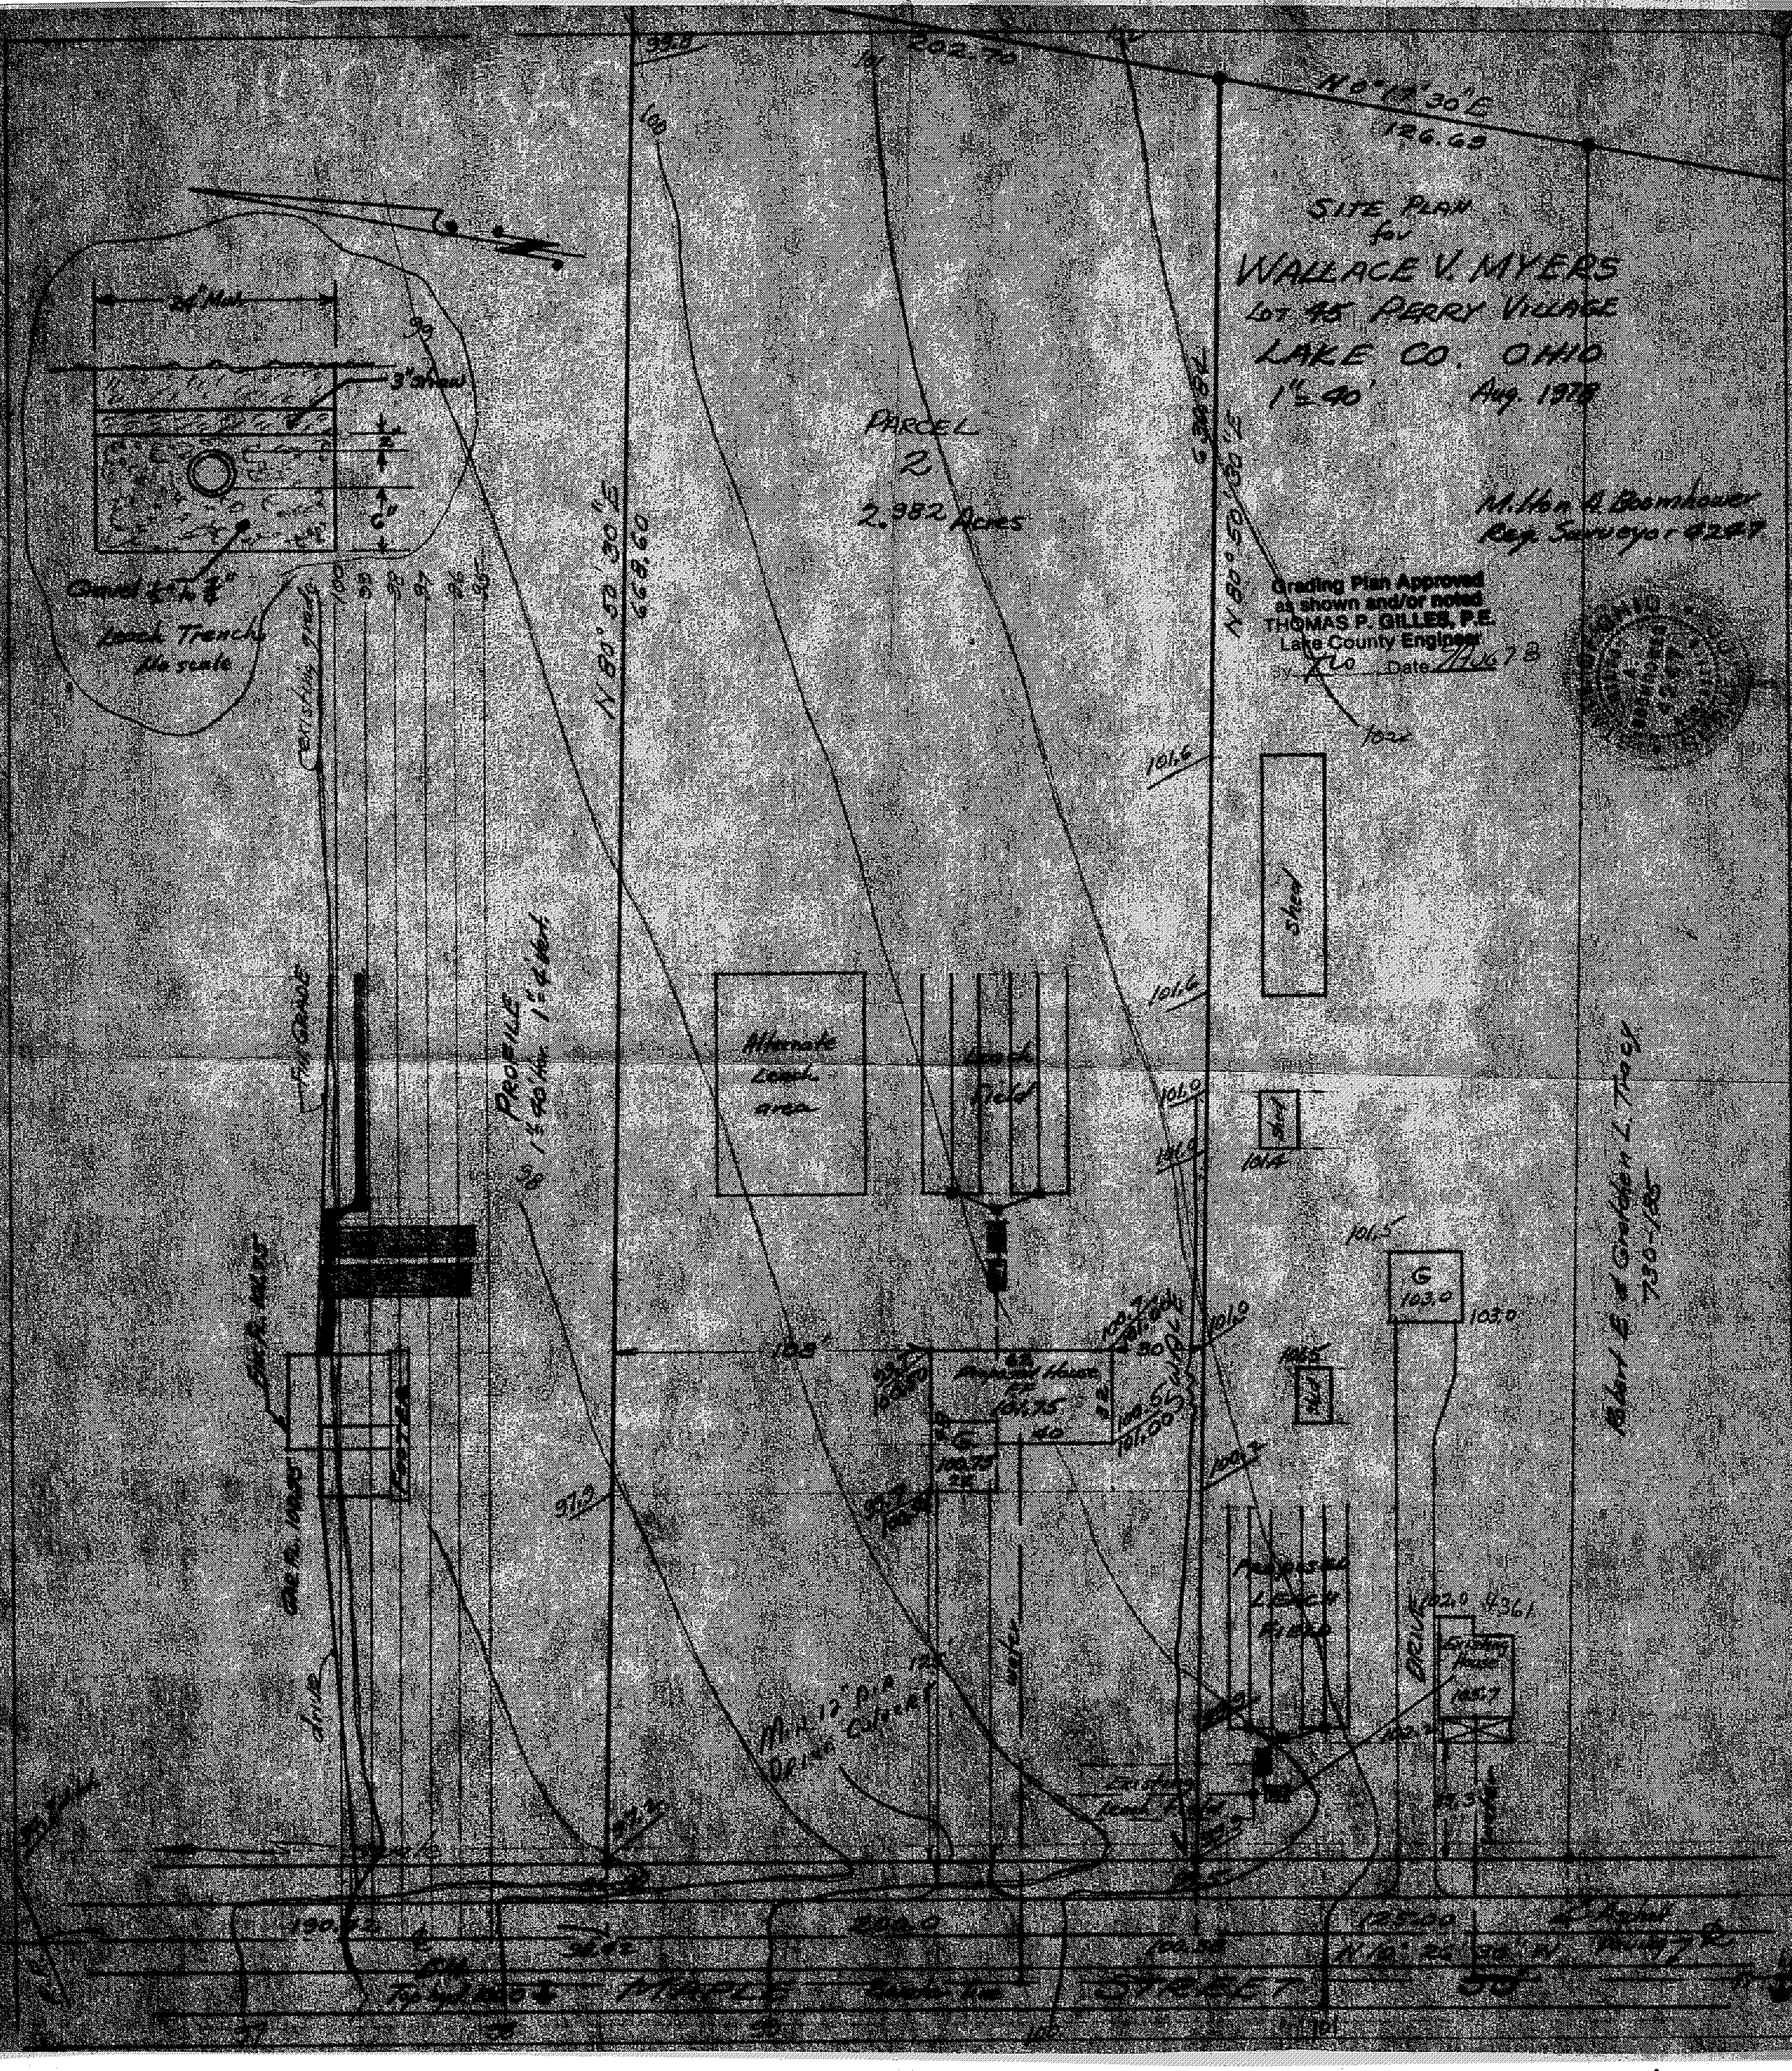

SITE PLAN
for
WALLACE V. MYERS
LOT 45 PERRY VILLAGE
LAKE CO. OHIO
1" = 40'
Aug. 1978
Milton A. Boomhower
Reg. Surveyor #2947
Grading Plan Approved
as shown and/or noted
THOMAS P. GILLES, P.E.
Lake County Engineer
By
Date
PARCEL
2
2.982 Acres
202.70
N 0°17'30"E
126.63
N 80°50'30"E
668.60
24" Min.
3" straw
6"
Leach Trench
No scale
Existing grade
Fill Grade
PROFILE
Alternate Leach area
Leach Field
Shed
G
103.0
Proposed House
FF
101.75
40
100.75
Proposed Leach Field
Existing House
Drive
Existing Leach Field
MAPLE
STREET
190.42
200.0
125.00
N 10° 26' 30" W