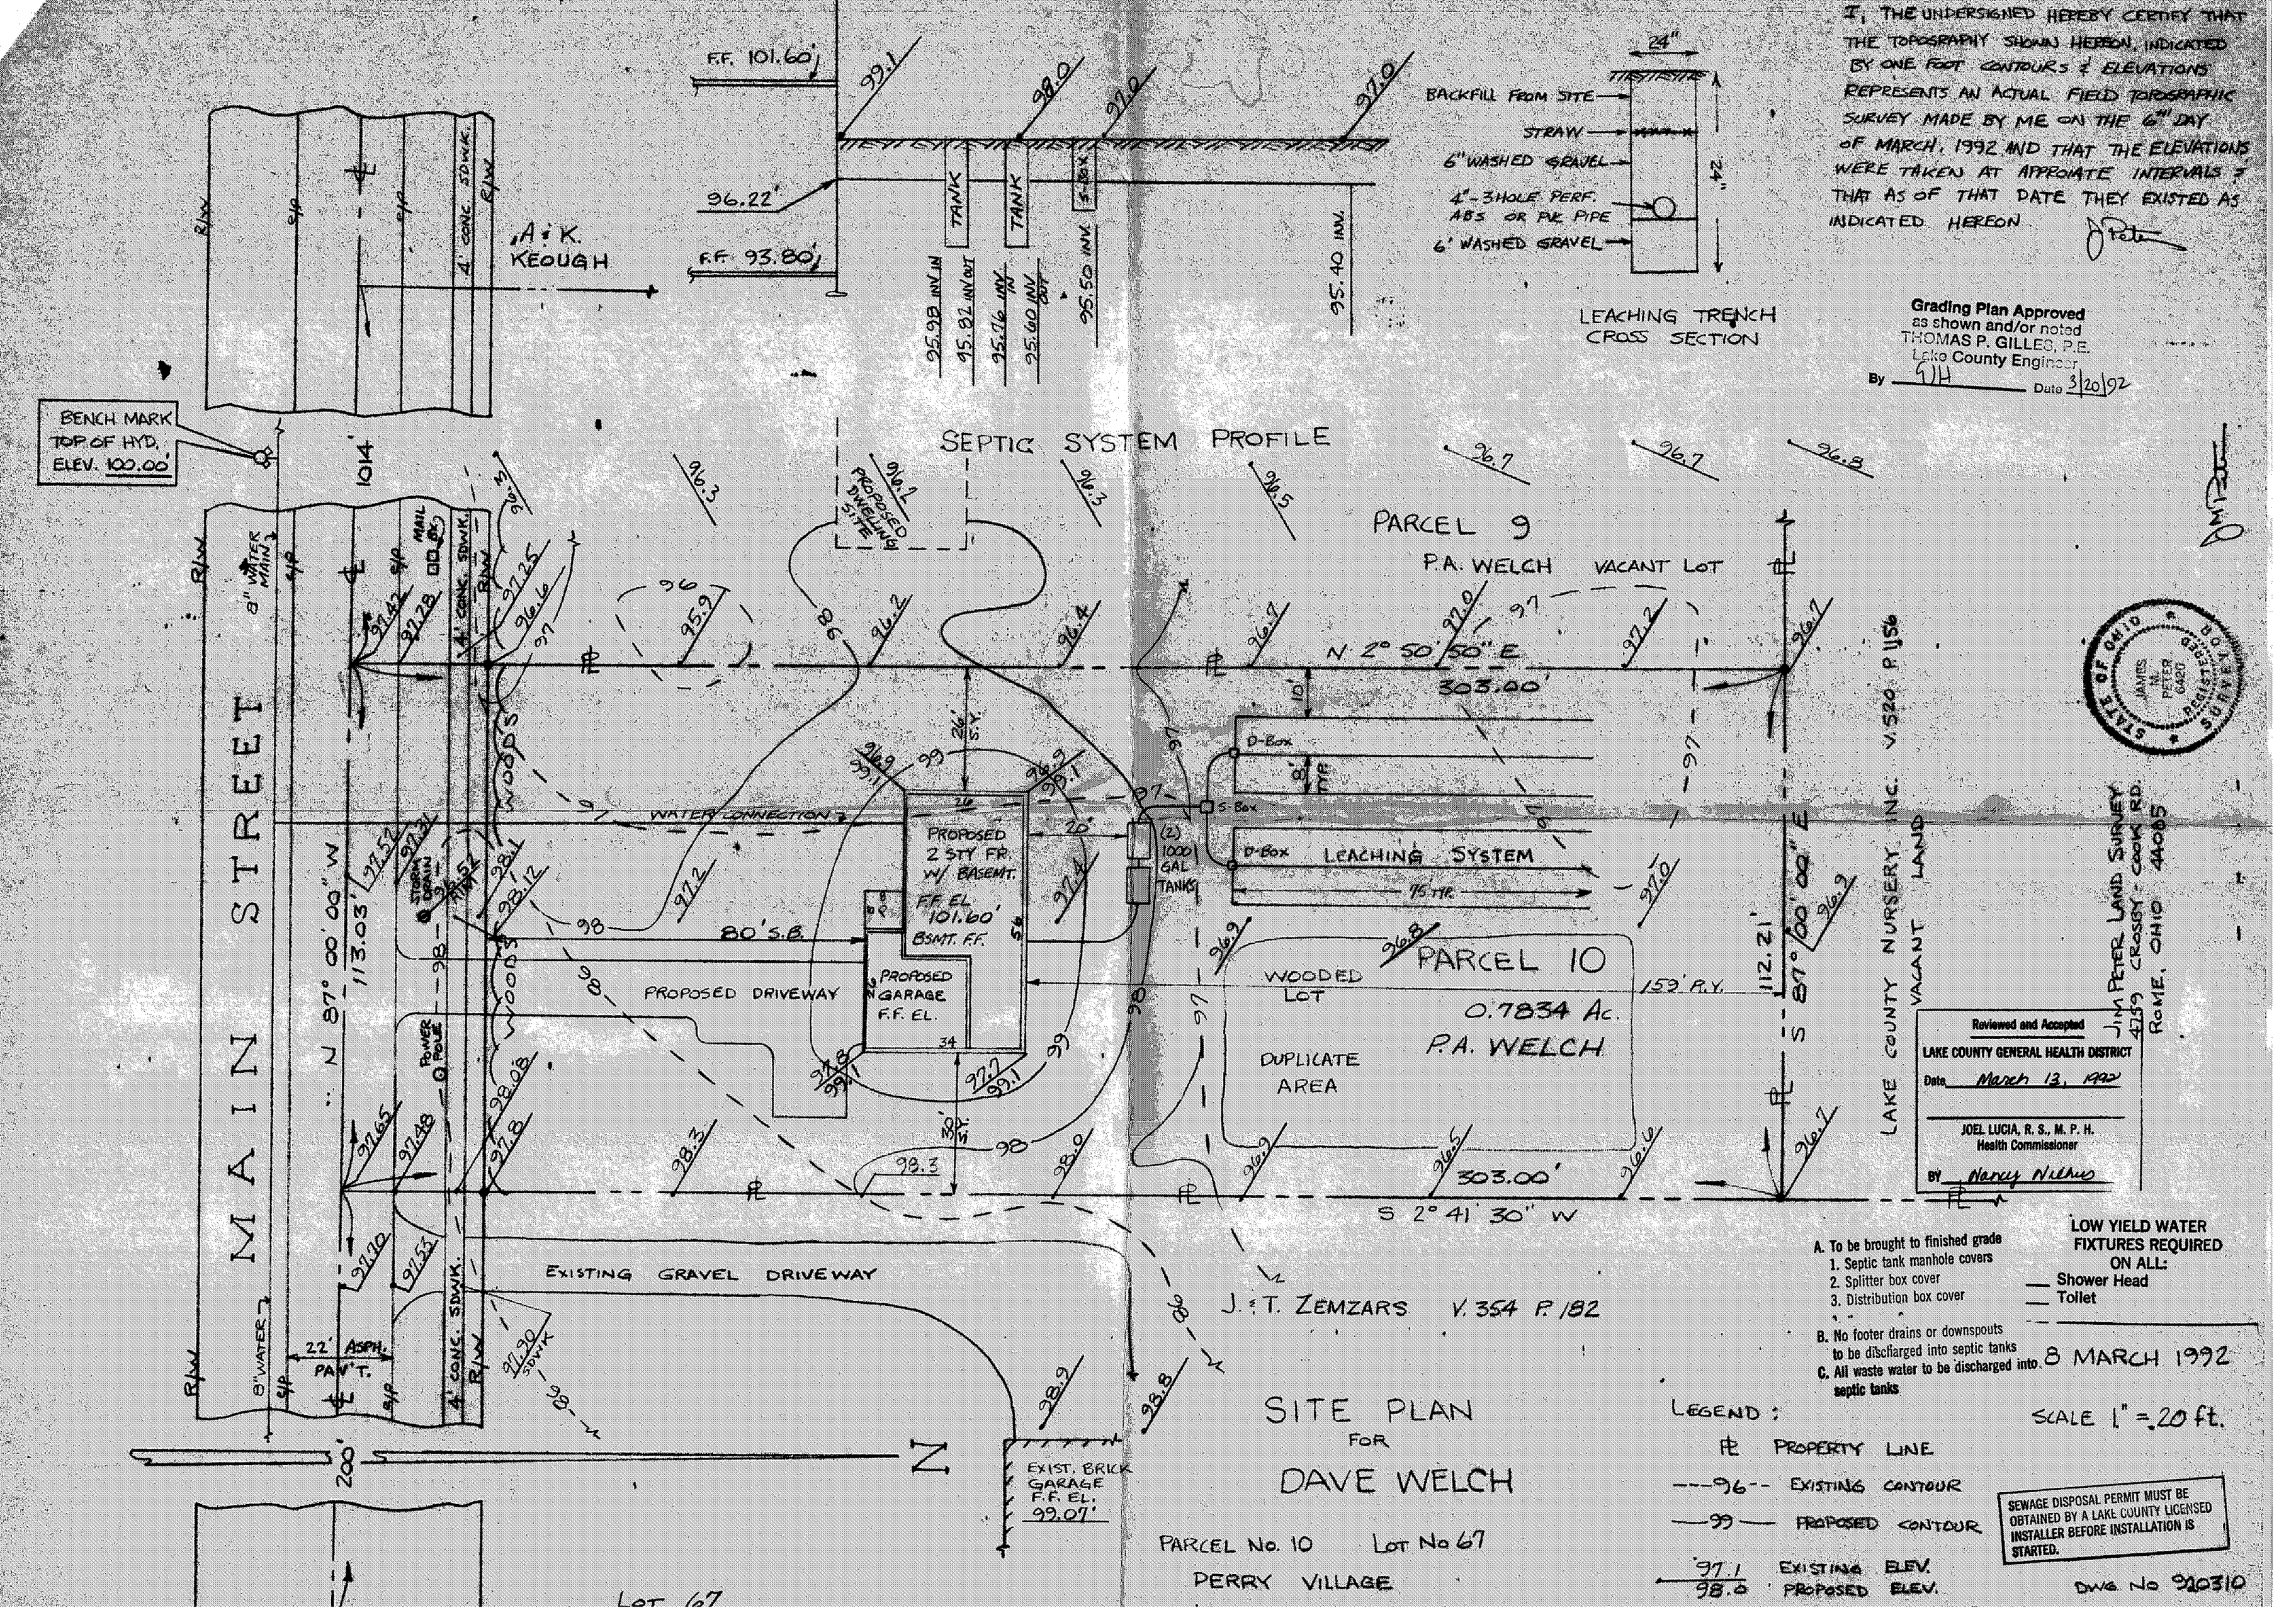I, THE UNDERSIGNED HEREBY CERTIFY THAT THE TOPOGRAPHY SHOWN HEREON, INDICATED BY ONE FOOT CONTOURS & ELEVATIONS REPRESENTS AN ACTUAL FIELD TOPOGRAPHIC SURVEY MADE BY ME ON THE 6TH DAY OF MARCH, 1992 AND THAT THE ELEVATIONS WERE TAKEN AT APPROIATE INTERVALS & THAT AS OF THAT DATE THEY EXISTED AS INDICATED HEREON.