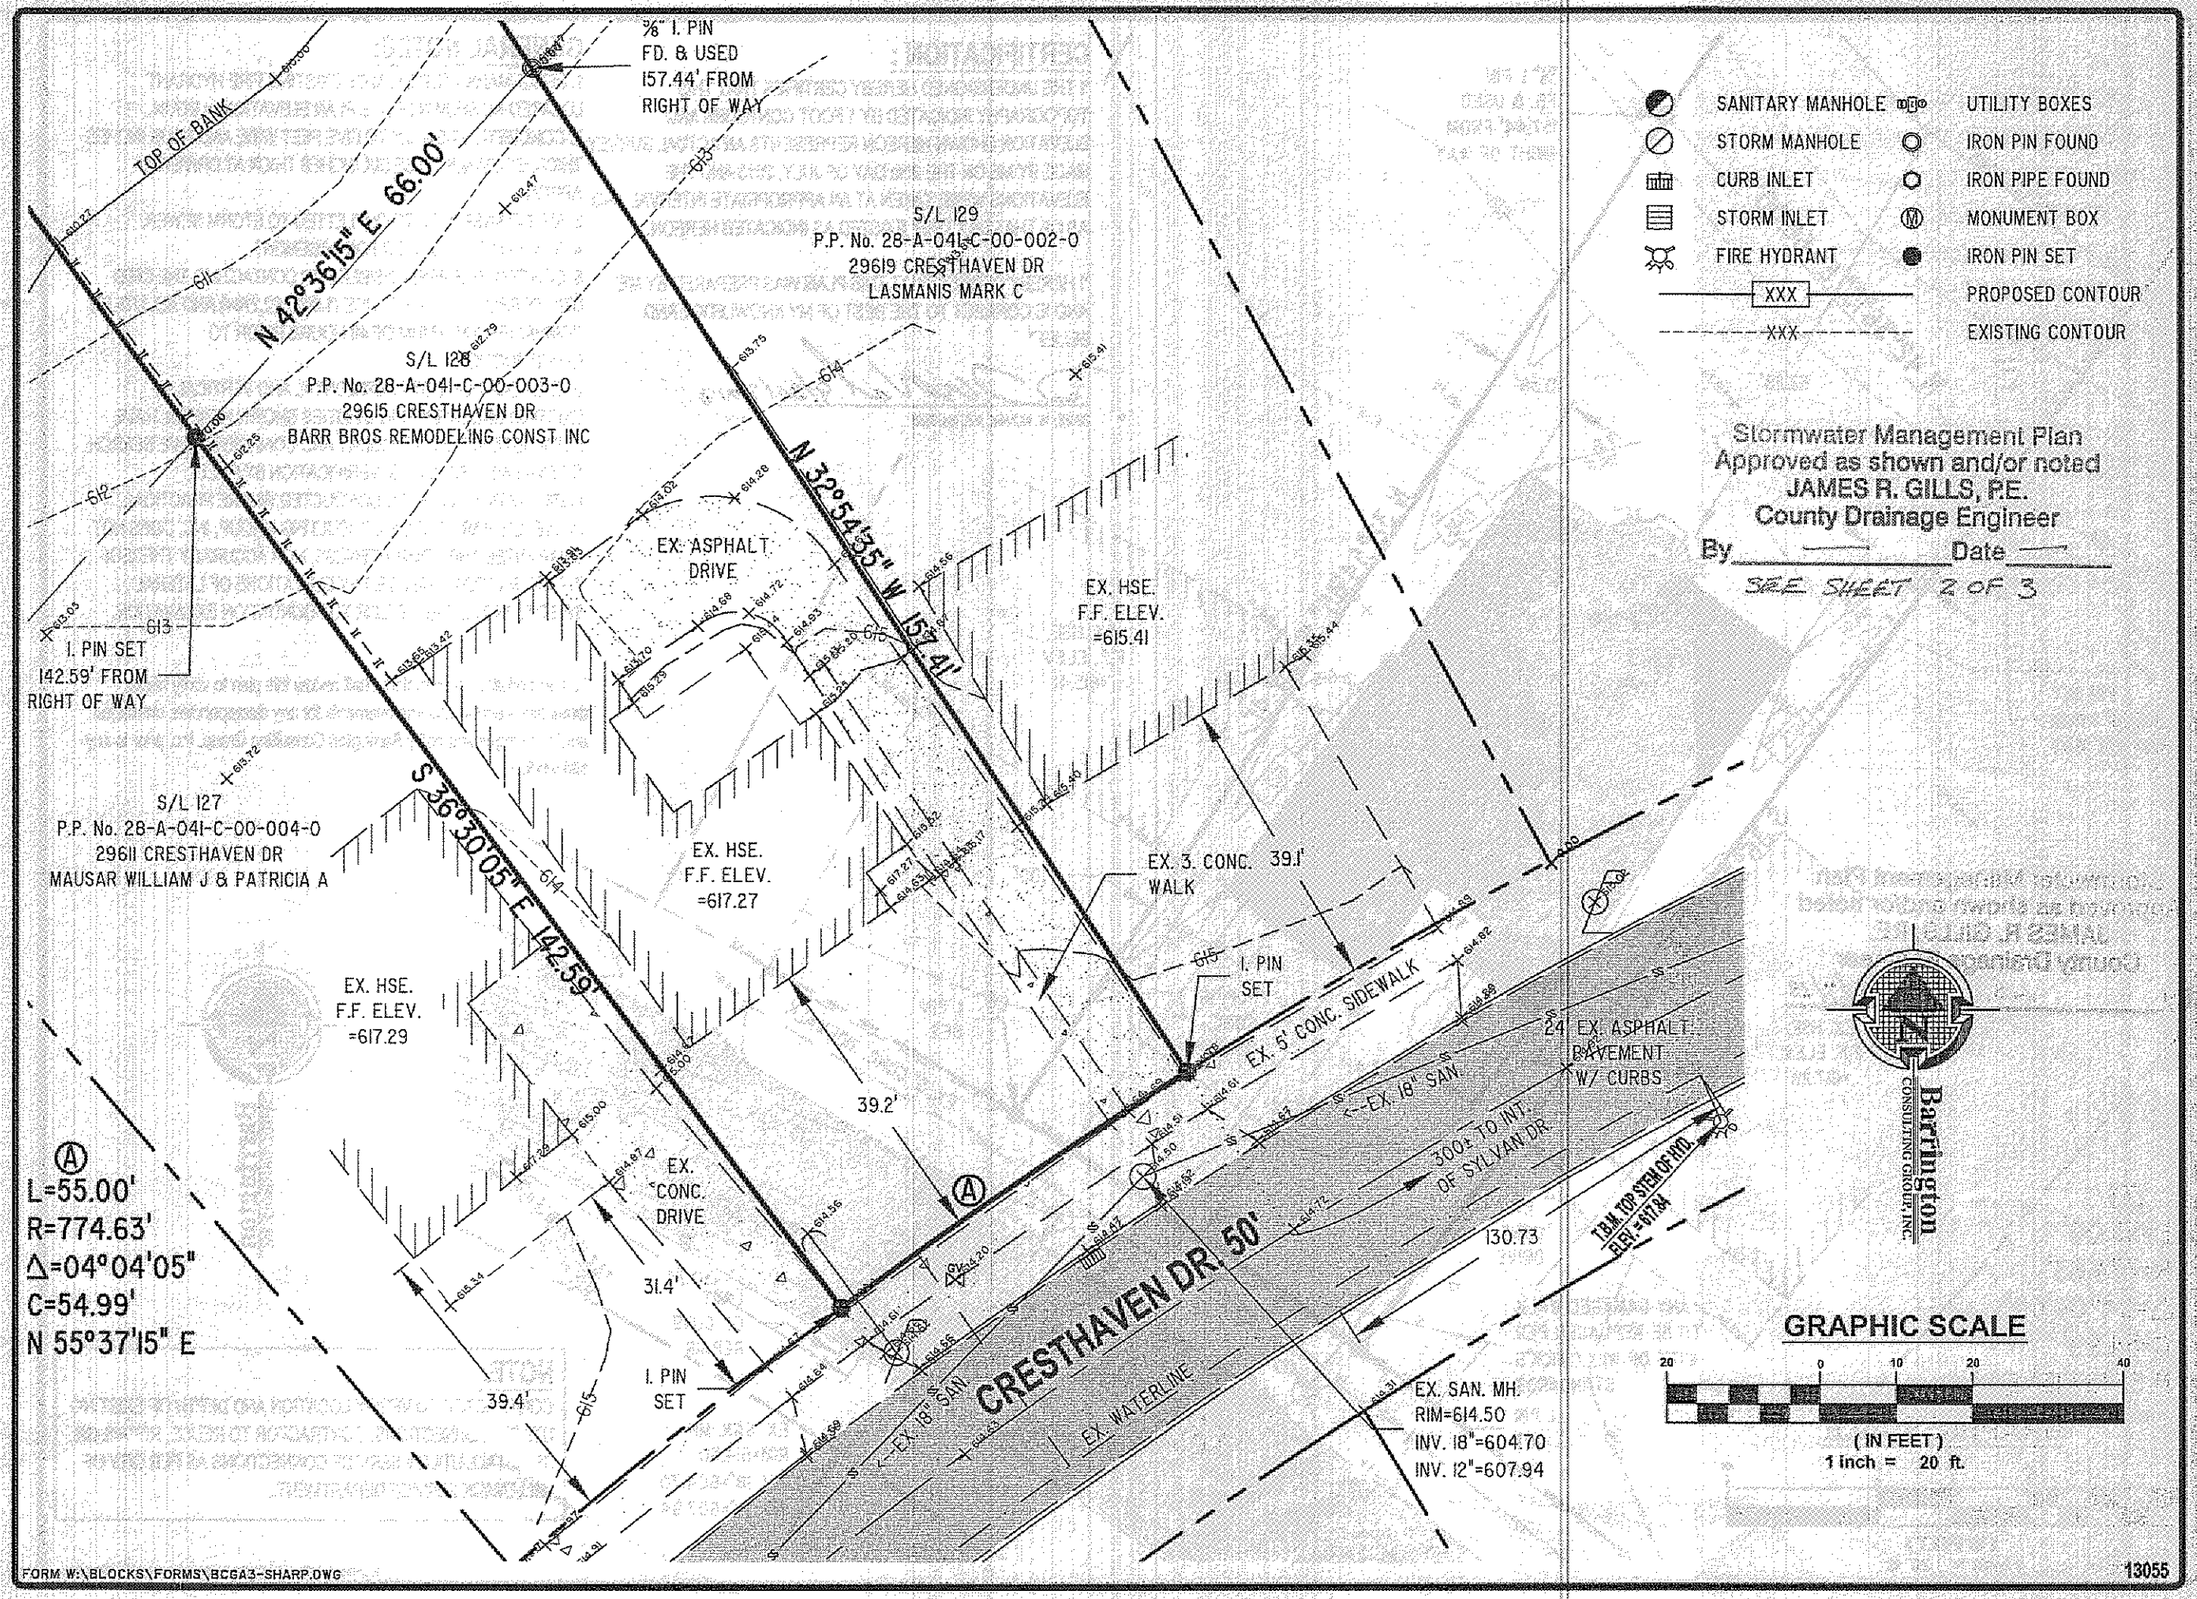

REVISIONS	BY

Barrington
CONSULTING GROUP, INC.
9114 TYLER BLVD., MENTOR, OHIO 44060
PHONE 440.205.1260 FAX 440.205.1262
www.BarringtonCGI.com

STATE OF OHIO
DAVID W. NOVAK
S-7507
REGISTERED
SURVEYOR

EXISTING CONDITIONS

29615 CRESTHAVEN DR., WILLOWICK, OHIO 44095
S/L 128 WILLO-BEACH IMPROVEMENTS Co.'s SUBDIVISION VOL. 1 PG. 23

BARR BROTHERS CONSTRUCTION, INC.

DRAWN	WSD
CHECKED	DWN
DATE	SEPT. 23, 2013
SCALE	1" = 20'
JOB NO.	13055
SHEET	1 OF 3

W:\2013\13055\13055 20130930.dwg, 9/30/2013 8:54:58 AM, Copyright Barrington Consulting Group