CRABBS' SURVEYING SERVICE

WESTERN RESERVE BUILDING
70 NORTH ST. CLAIR STREET SUITE 300
PAINESVILLE, OHIO 44077
PHONE: (216) 357-5941
FAX: (216) 357-1886
1-800-488-3968

72 S. CHESTNUT STREET
JEFFERSON, OHIO 44047
PHONE (216) 576-3488
FAX (216) 576-3511

JOB #1247

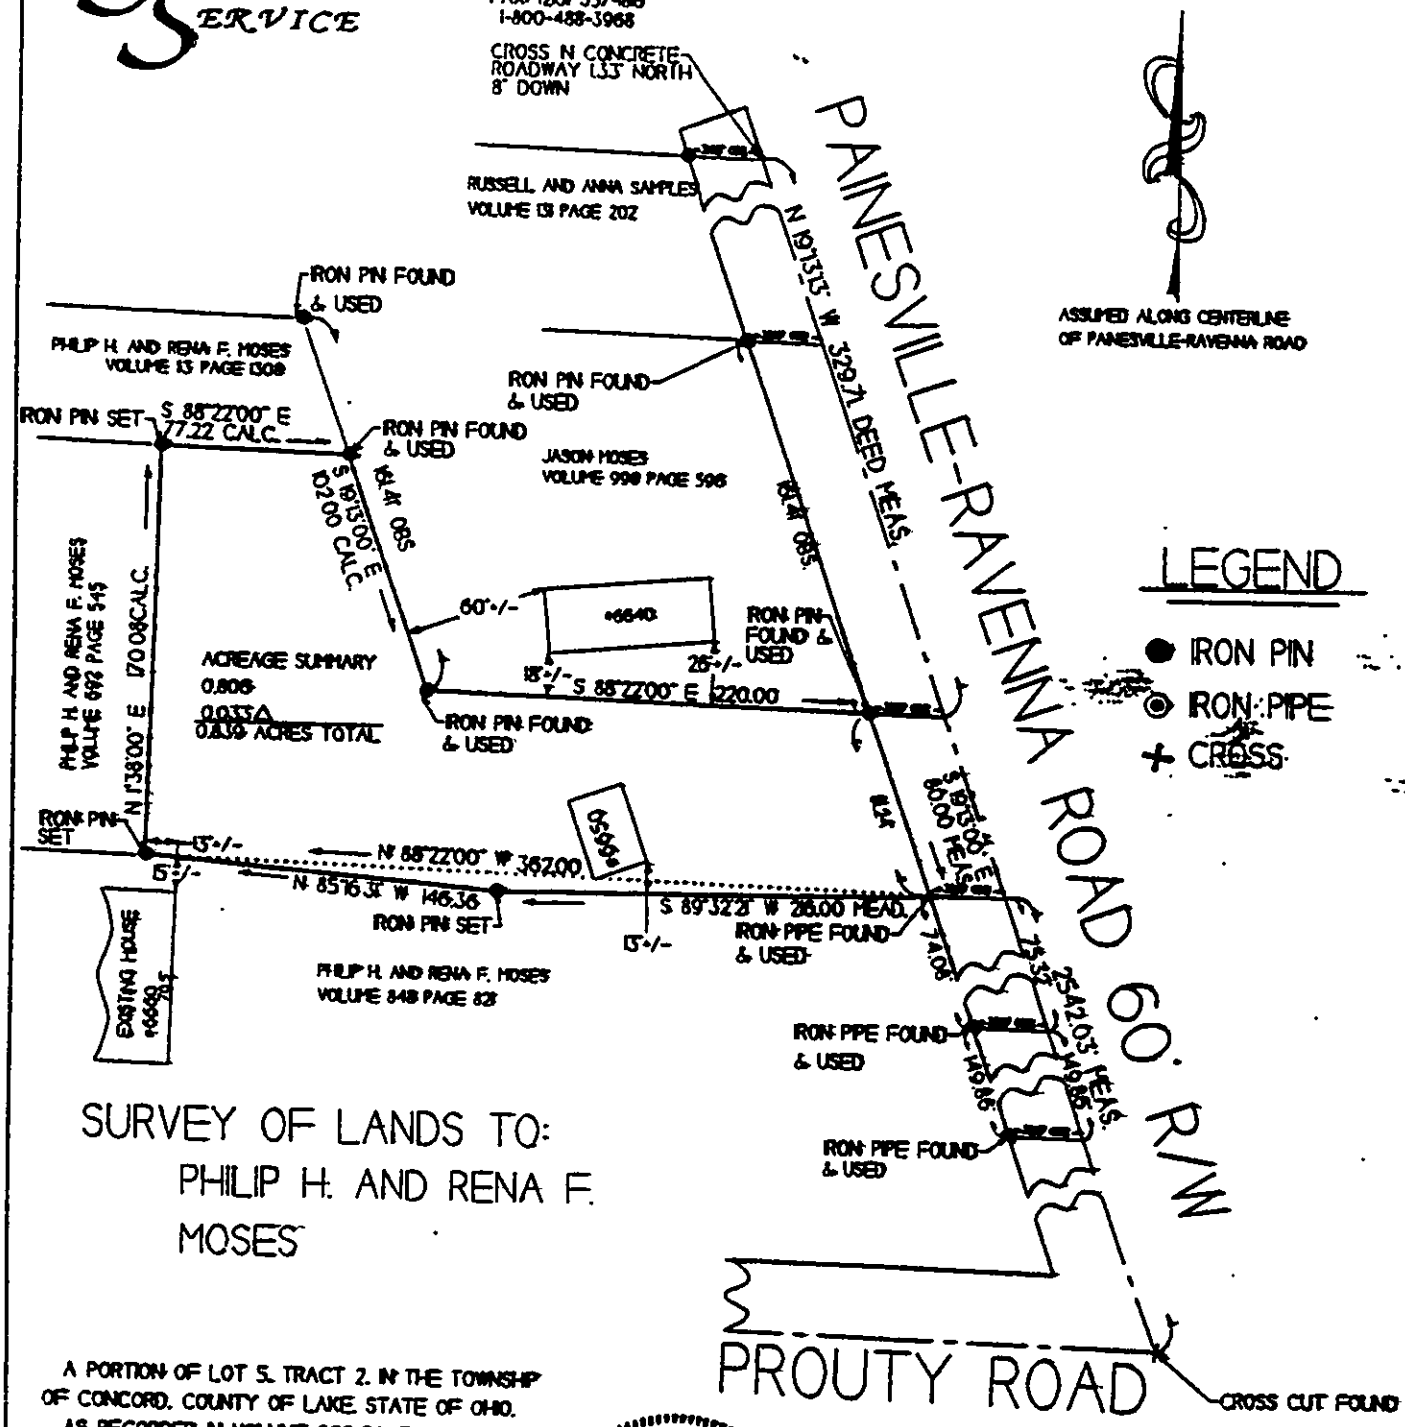

SURVEY OF LANDS TO:
PHILIP H. AND RENA F. MOSES

A PORTION OF LOT 5, TRACT 2, IN THE TOWNSHIP OF CONCORD, COUNTY OF LAKE, STATE OF OHIO.
AS RECORDED IN VOLUME 692 PAGE 545 IN THE OFFICE OF THE COUNTY RECORDER
PERMANENT PARCEL NO. 8A-158-3

THIS SURVEY WAS PERFORMED TO AN ACCURACY SET FORTH IN THE OHIO ADMINISTRATIVE CODE 4733-37 AND ALTA SUBURBAN ACCURACY

STATE OF OHIO
TIMOTHY E. STOCKER
No. 7245
REGISTERED PROFESSIONAL SURVEYOR

40 0 40 80 160

ORDER AS SAVED 1247A
COPYRIGHT 1995 CRABBS' SURVEYING SERVICE