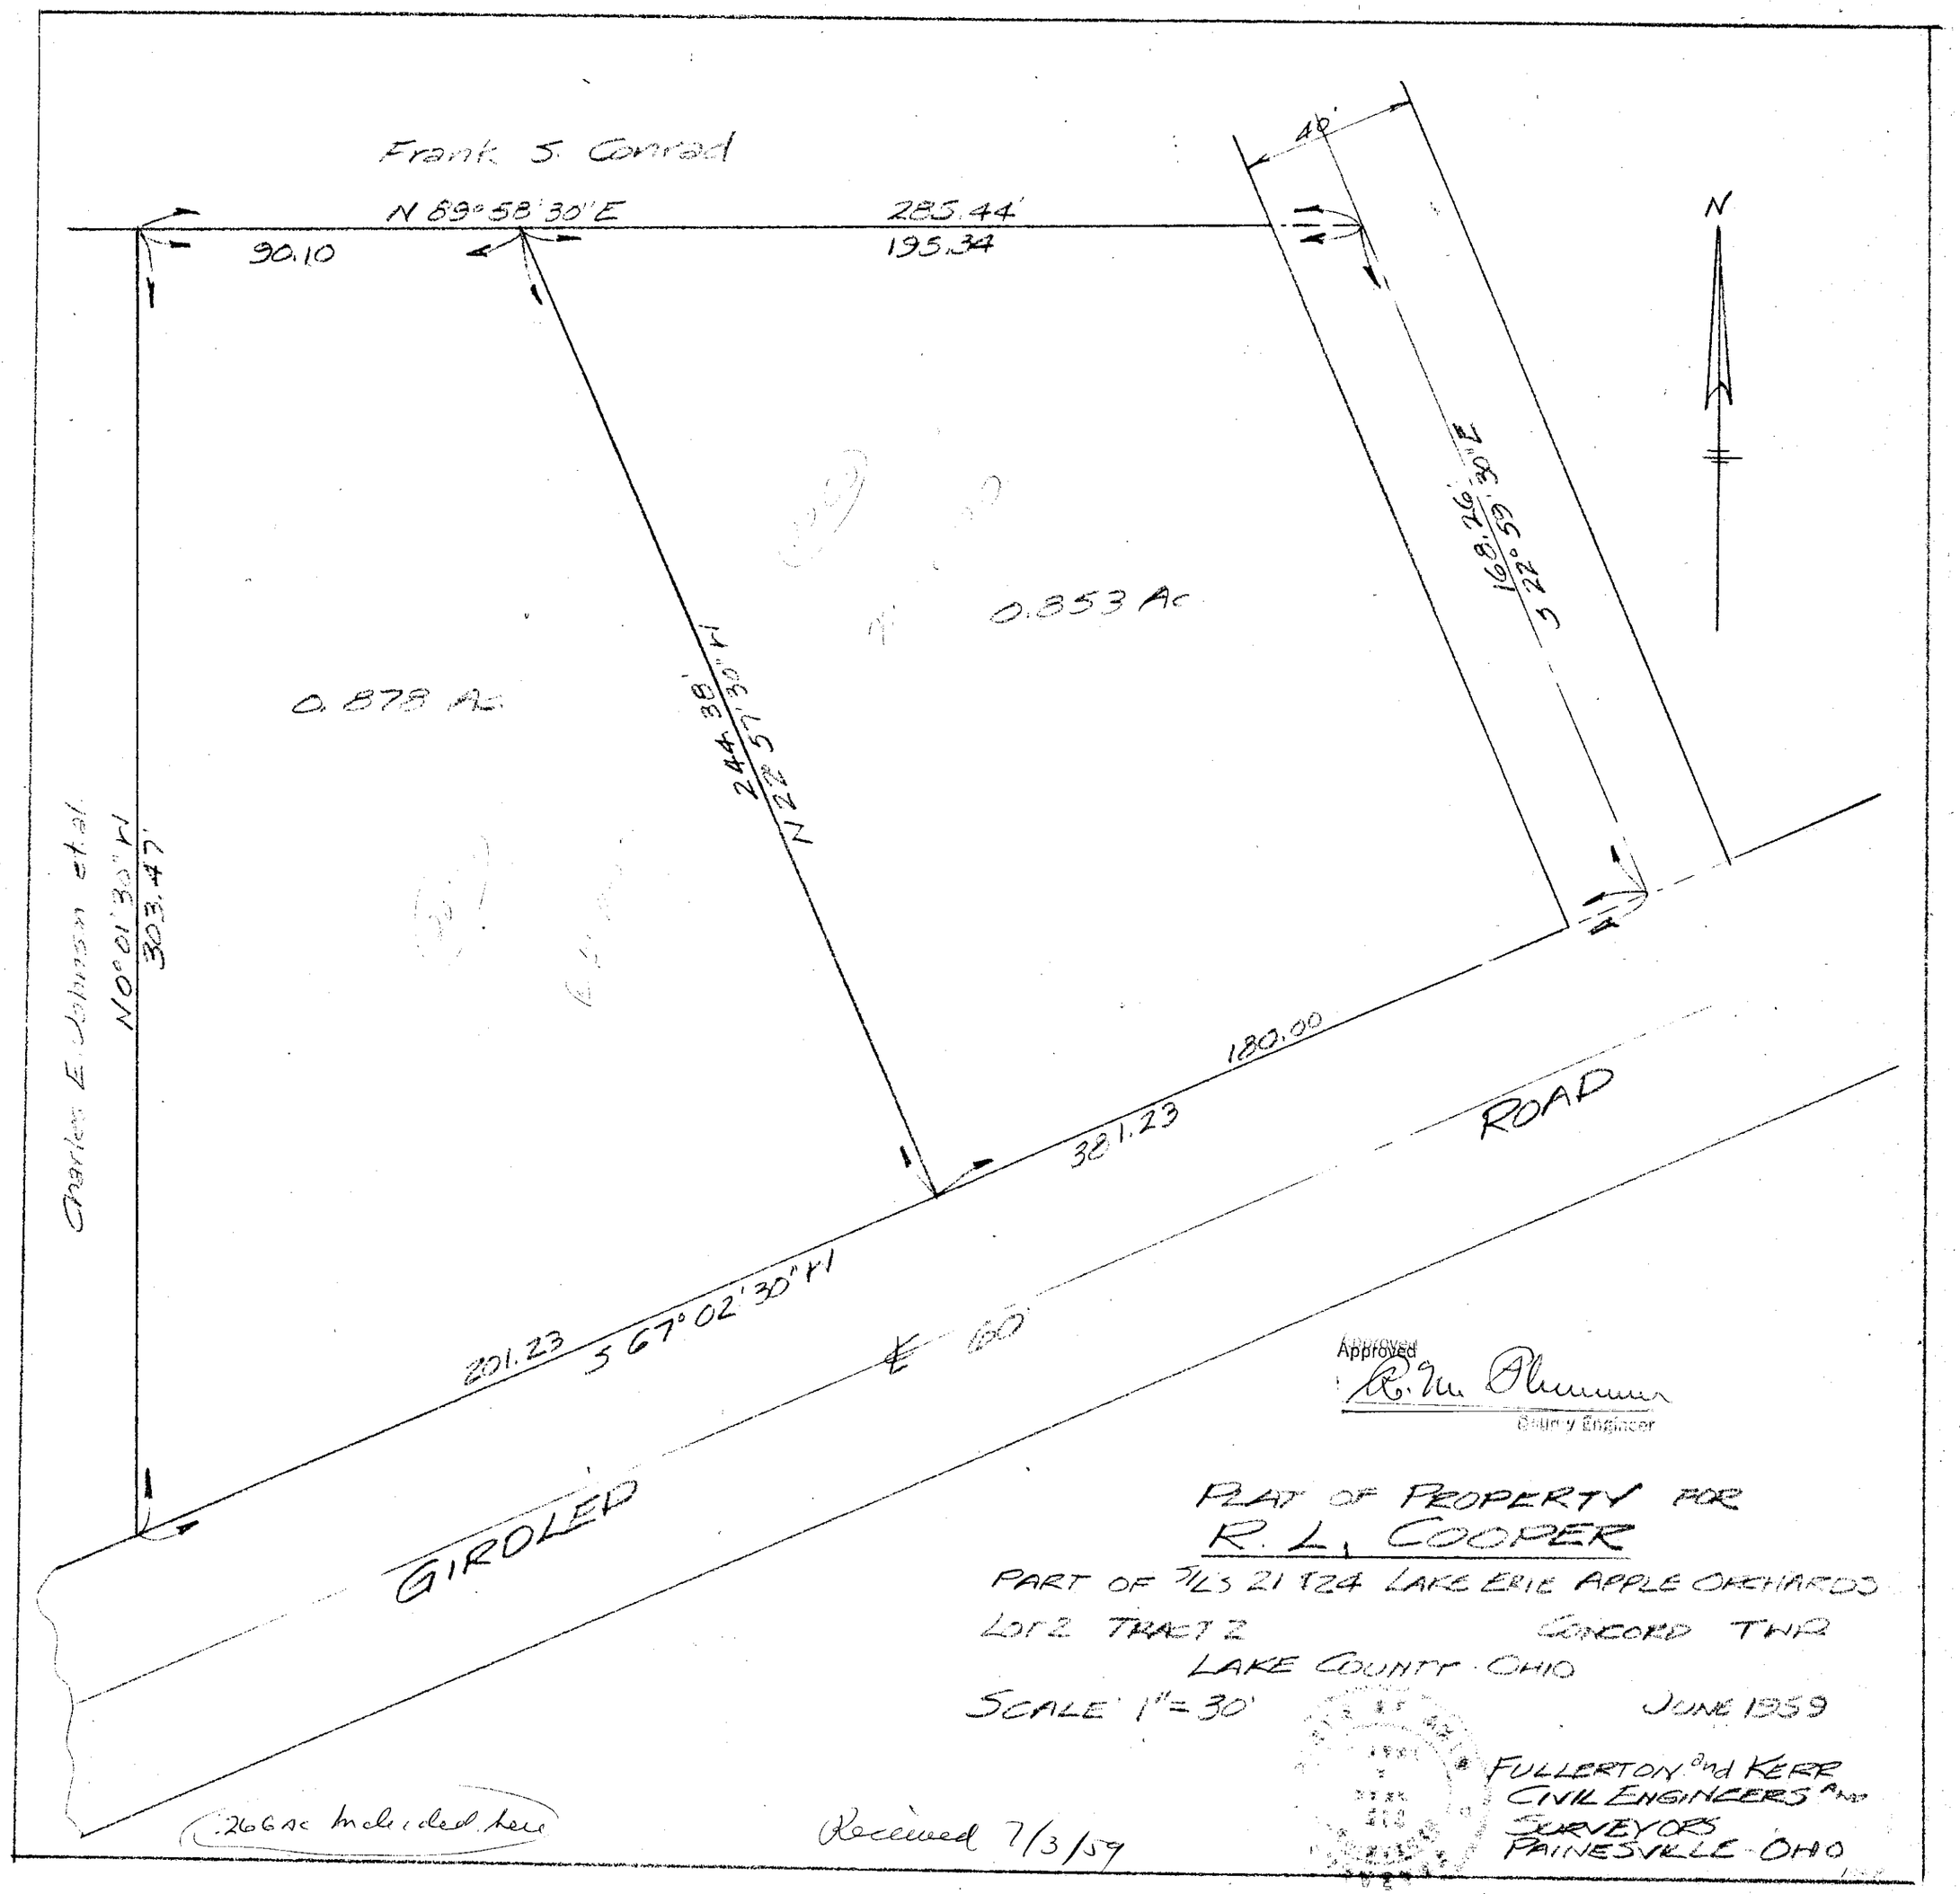
Frank S. Conrad
N 89°58'30" E
285.44'
195.34
90.10
40'
N
168.26'
S 27°59'30" E
0.853 Ac
0.878 Ac
244.38'
N 22°57'30" W
Charles E. Johnson et al.
N 0°01'30" W
303.47'
180.00
321.23
ROAD
201.23
S 67°02'30" W
60'
GIROLED
Approved
County Engineer
PLAT OF PROPERTY FOR
R. L. COOPER
PART OF T/L'S 21 & 24 LAKE ERIE APPLE ORCHARDS
LOT 2 TRACT 2
CONCORD TWP
LAKE COUNTY · OHIO
SCALE 1" = 30'
JUNE 1959
FULLERTON and KERR
CIVIL ENGINEERS AND
SURVEYORS
PAINESVILLE · OHIO
.266 ac included here
Received 7/3/59