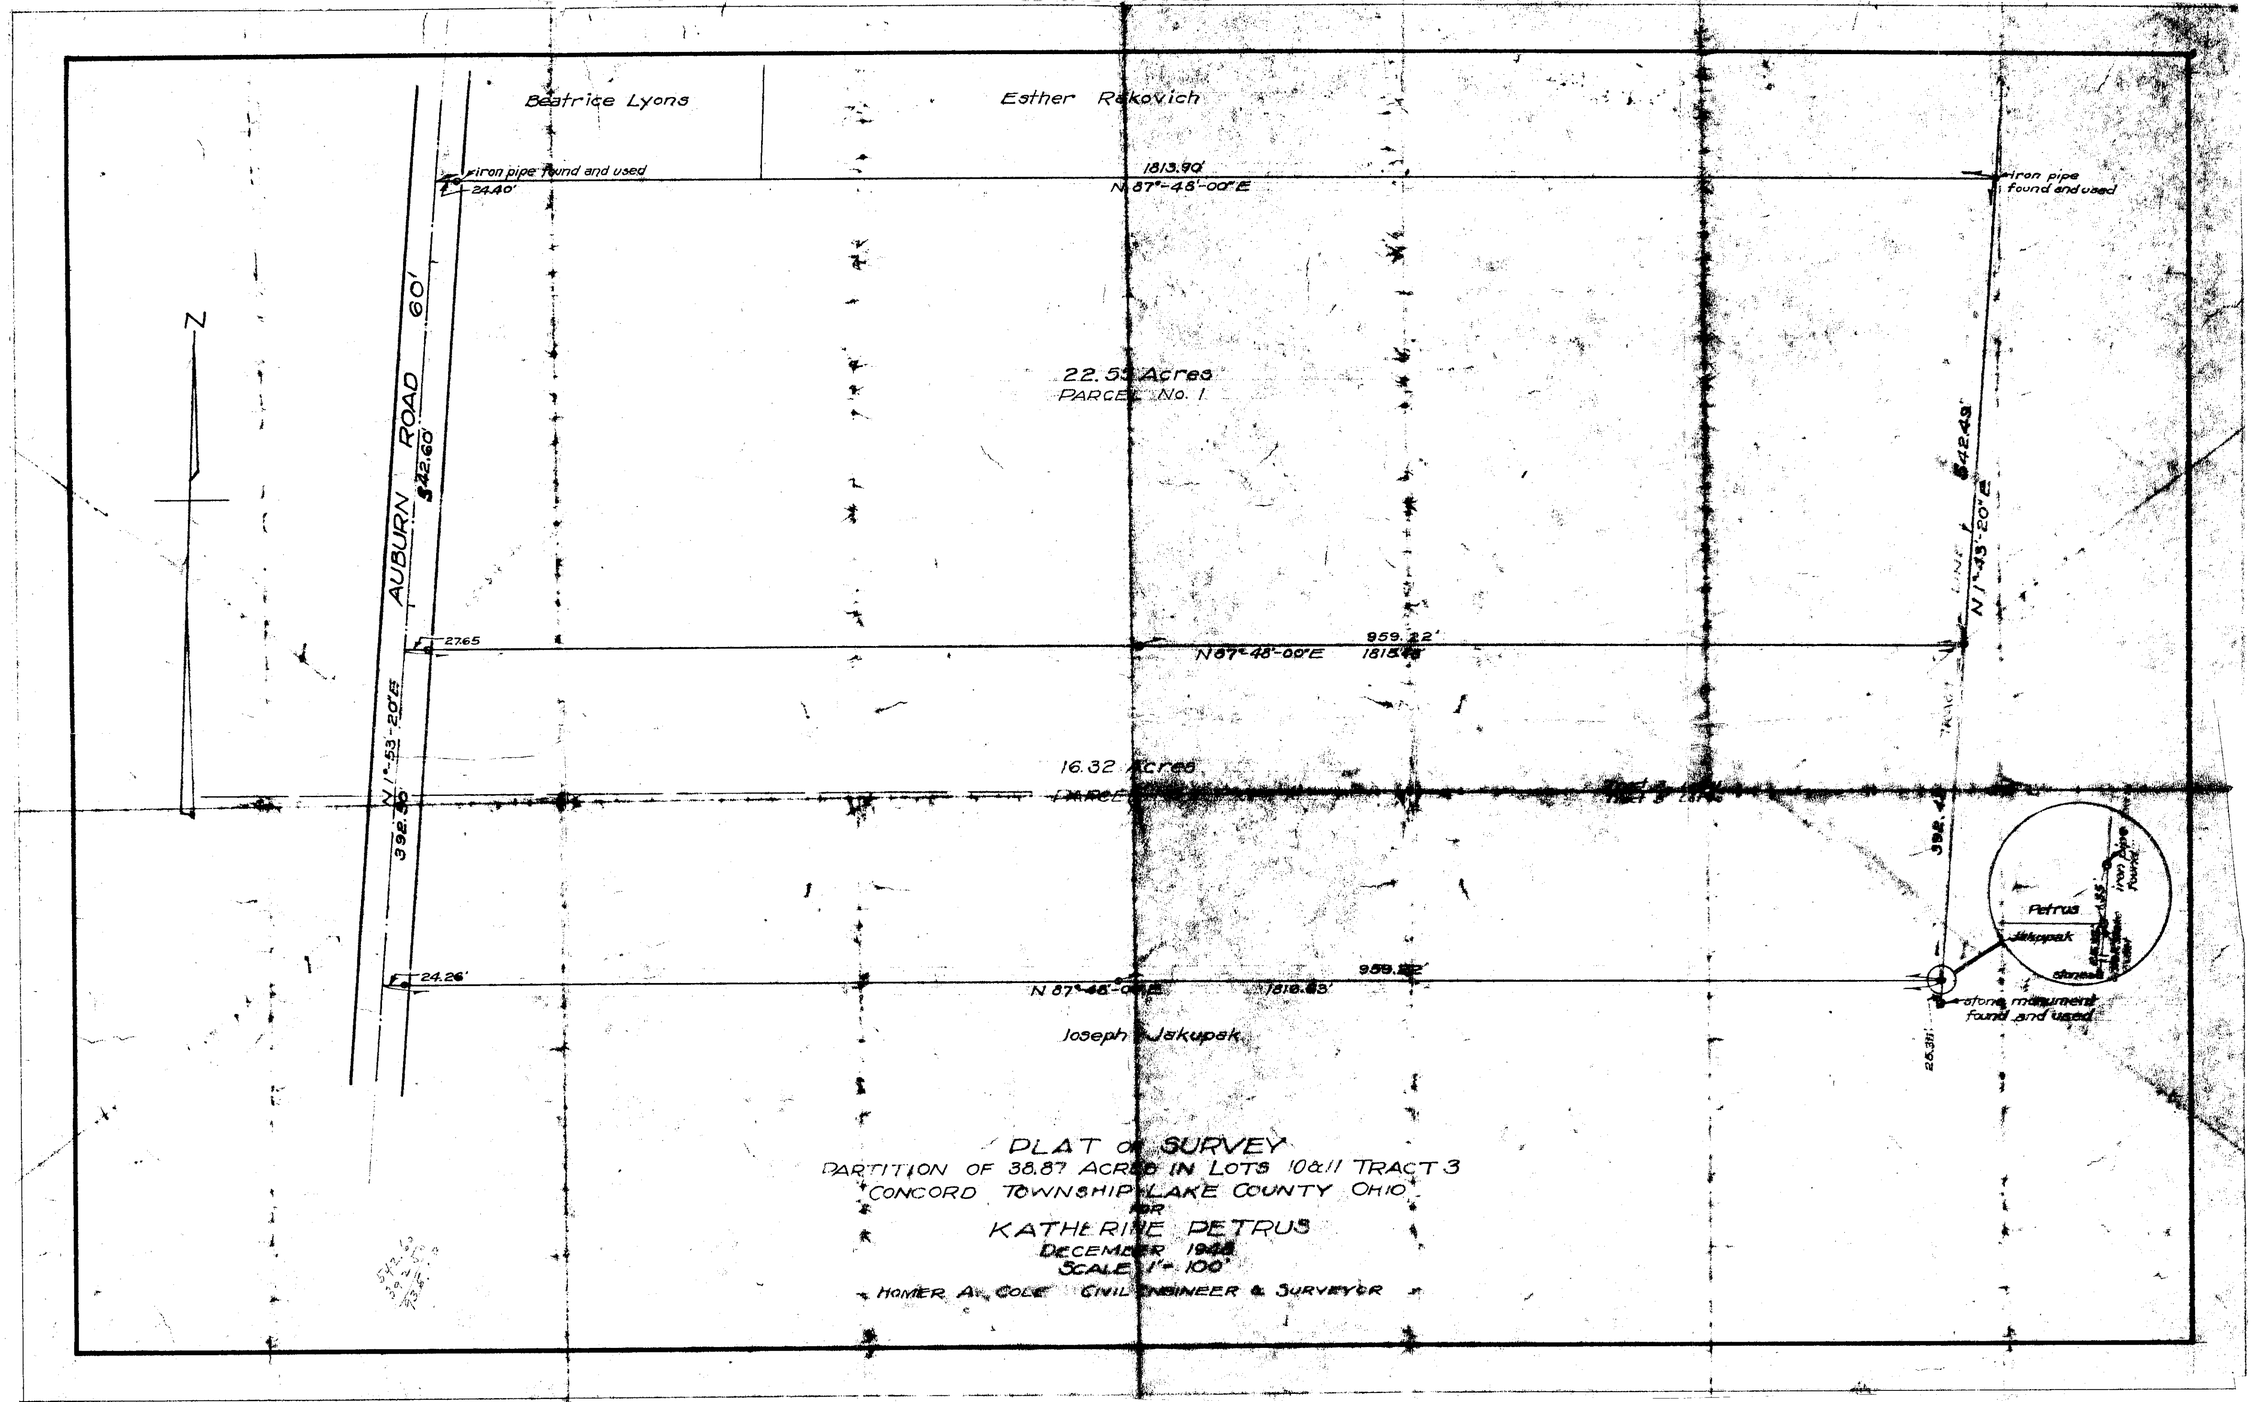
Beatrice Lyons
Esther Rakovich
iron pipe found and used
24.40'
1813.90'
N 87°-48'-00"E
iron pipe found and used
N
AUBURN ROAD 60'
542.60'
22.55 Acres
PARCEL No. 1
542.49'
N 1°-43'-20"E
27.65
959.22'
N 87°-48'-00"E
1815.48'
N 1°-53'-20"E
392.50'
16.32 Acres
392.49'
Petrus
Jakupak
iron pipe found
24.26'
959.22'
N 87°-48'-00"E
1816.83'
stone monument found and used
Joseph Jakupak
PLAT OF SURVEY
PARTITION OF 38.87 ACRES IN LOTS 10&11 TRACT 3
CONCORD TOWNSHIP LAKE COUNTY OHIO
FOR
KATHERINE PETRUS
DECEMBER 1948
SCALE 1"=100'
HOMER A. COLE CIVIL ENGINEER & SURVEYOR