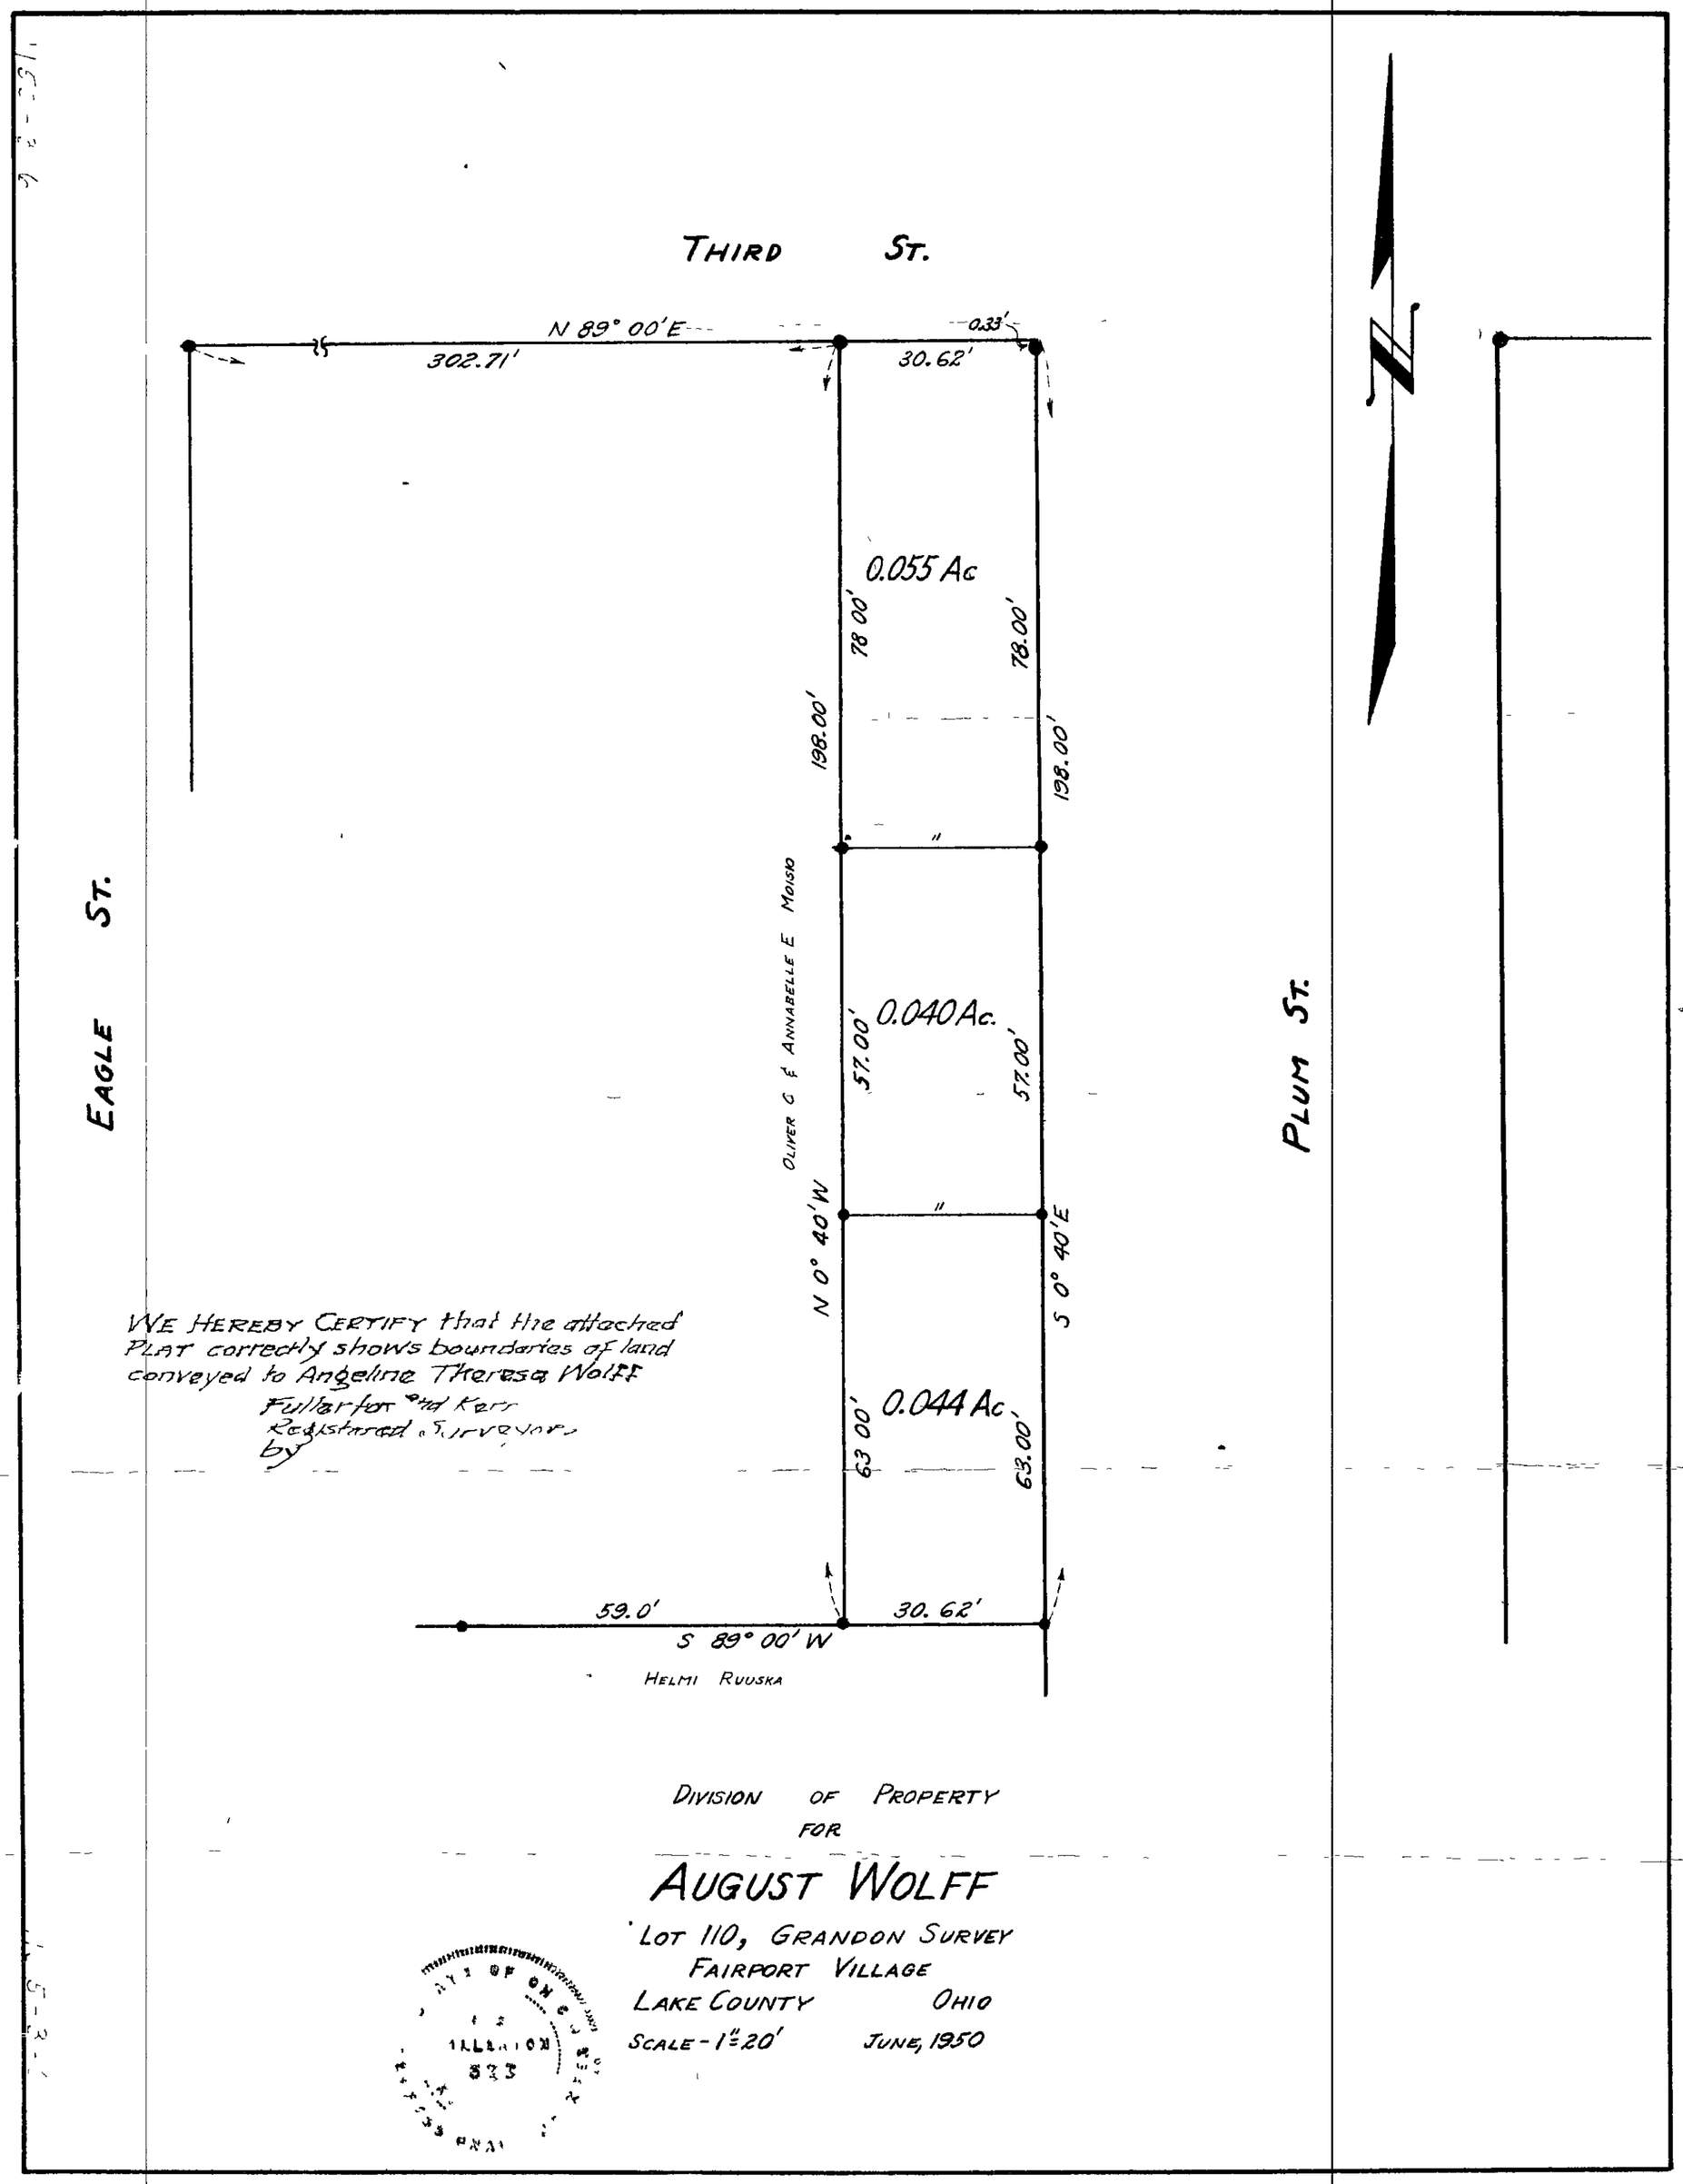
THIRD ST.
N 89° 00' E
302.71'
0.33'
30.62'
0.055 Ac
78.00'
78.00'
198.00'
198.00'
EAGLE ST.
OLIVER C & ANNABELLE E MOISIO
0.040 Ac.
57.00'
57.00'
N 0° 40' W
S 0° 40' E
PLUM ST.
0.044 Ac
63.00'
63.00'
59.0'
30.62'
S 89° 00' W
HELMI RUUSKA
WE HEREBY CERTIFY that the attached PLAT correctly shows boundaries of land conveyed to Angeline Theresa Wolff
Fullerton and Kerr
Registered Surveyors
by
DIVISION OF PROPERTY
FOR
AUGUST WOLFF
LOT 110, GRANDON SURVEY
FAIRPORT VILLAGE
LAKE COUNTY OHIO
SCALE - 1" = 20'
JUNE, 1950