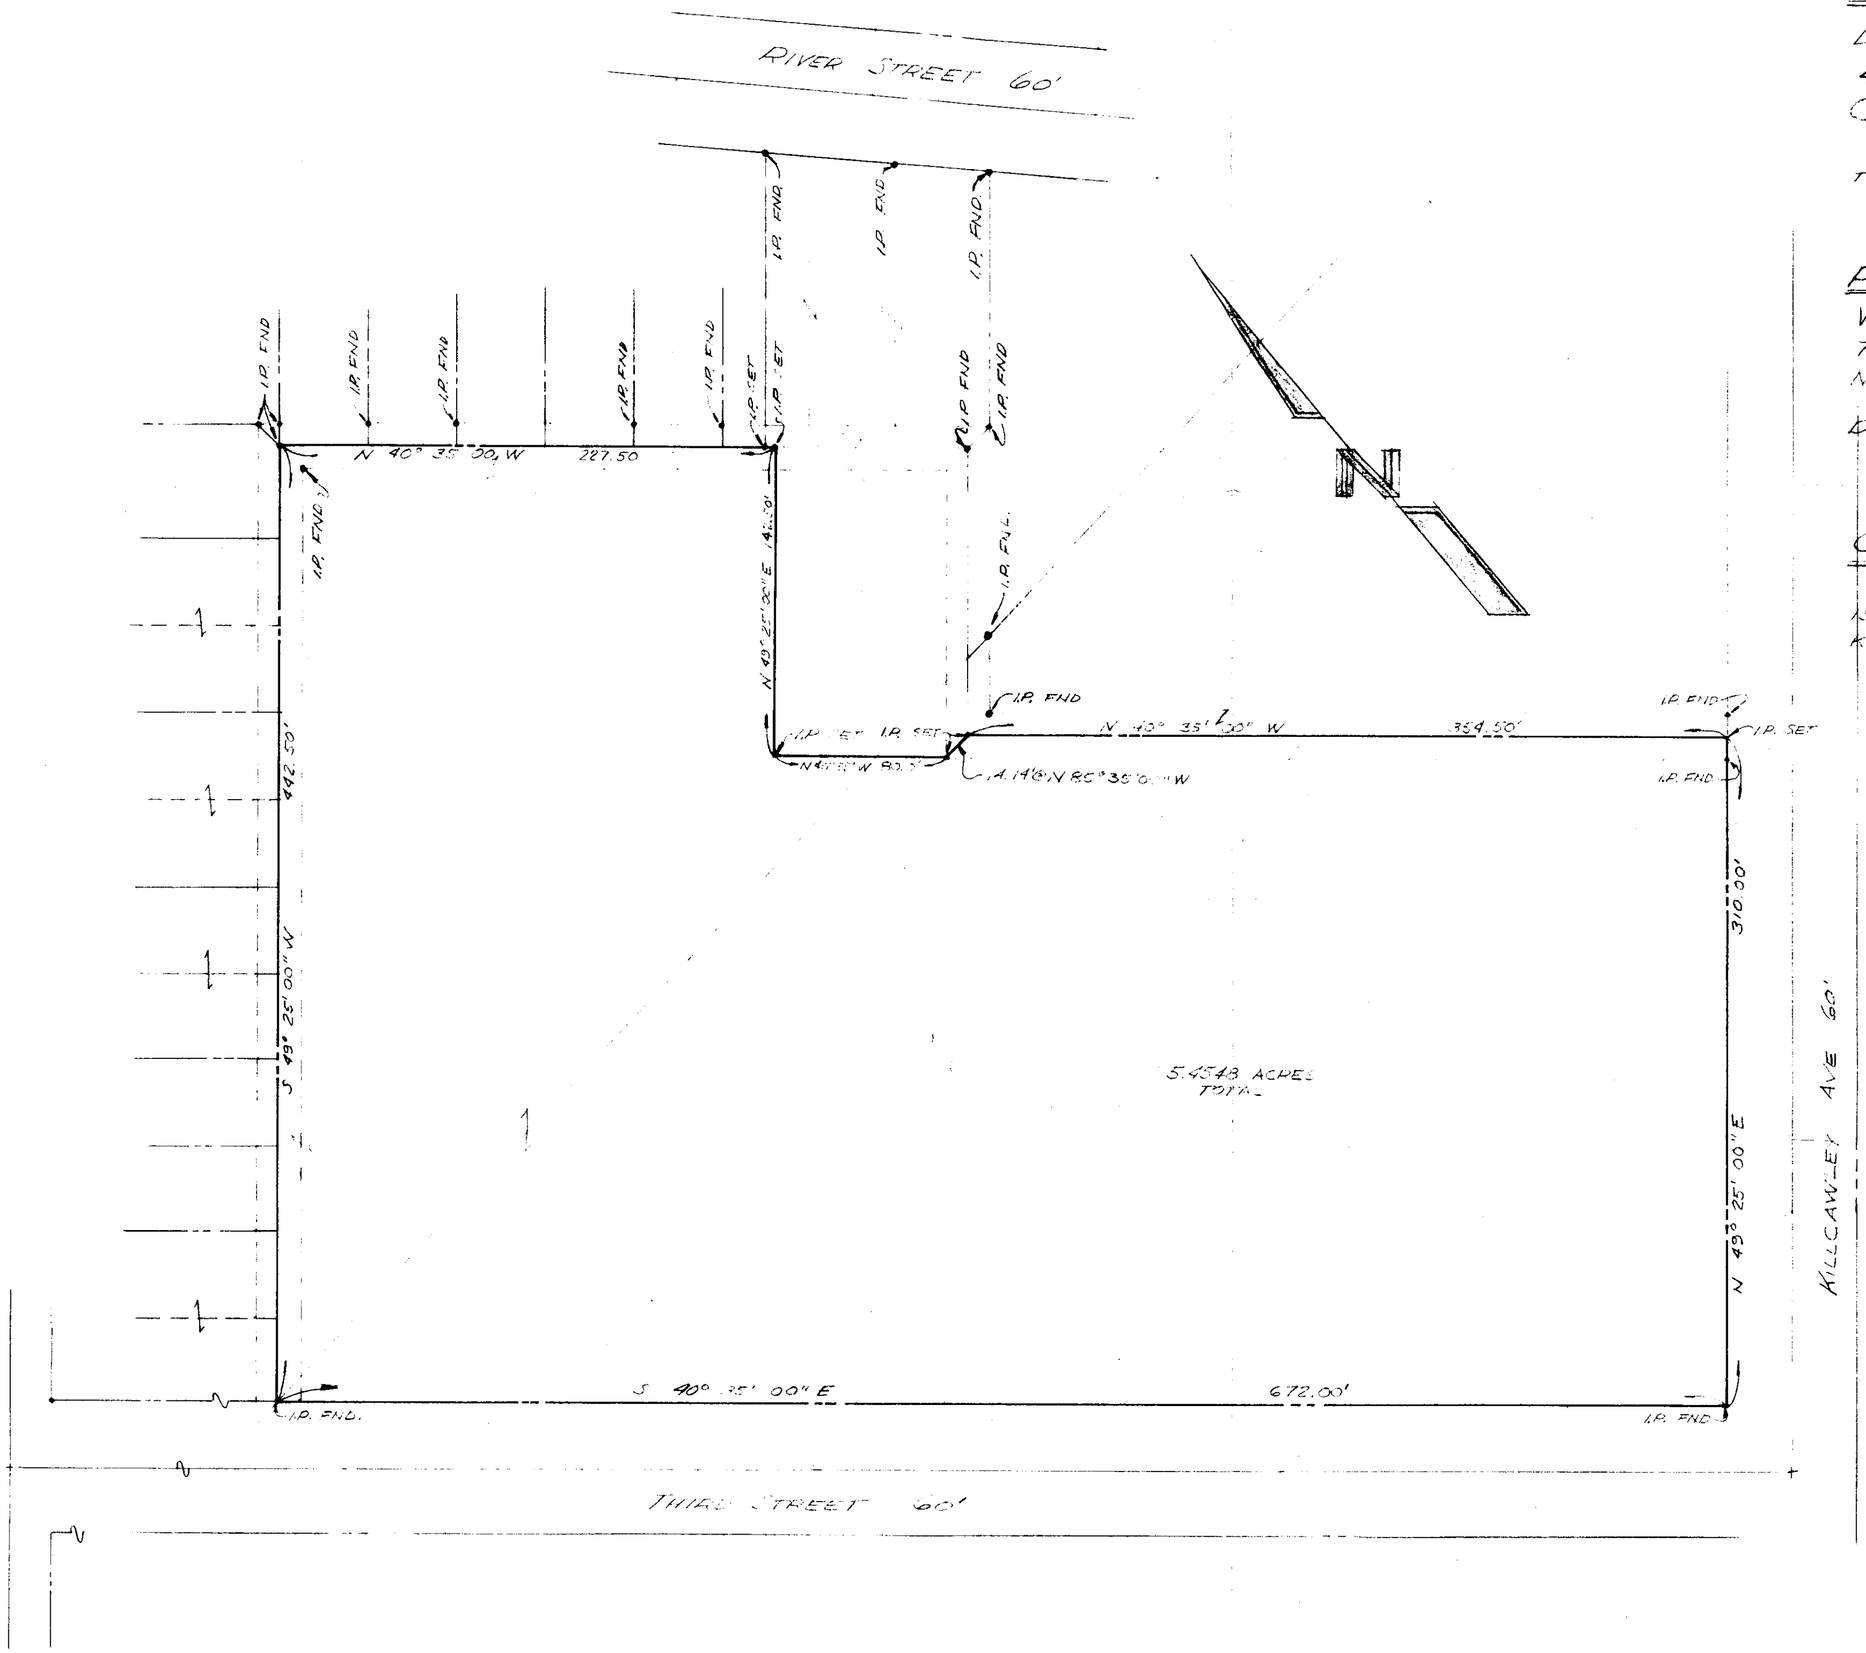

BOUNDARY SURVEY FOR:

DOROTHY PRYATELY
445 NORTH STREET
CHARDON, OHIO.

BEING A PARCEL OF LAND ON THIRD STREET IN CHARDON, OHIO.

PREPARED BY:

WM. R. GRAY ASSOC. INC.
7547 MENTOR AVENUE,
MENTOR, OHIO. 44060

DATE: NOV. 10, 1976 SCALE: 1" = 50'

CERTIFICATION:

I HEREBY CERTIFY THAT THIS PLAT IS CORRECT TO THE BEST OF MY KNOWLEDGE.

BY: Wm. R. Gray.
WM. R. GRAY REG. SURV. # 2752

STATE OF OHIO
WM. R. GRAY
2752
REGISTERED
PROFESSIONAL SURVEYOR