MAP OF SURVEY

FOR

THE OAKWOOD CLUB, GEORGE M. HUMPHREY AND LOUISE H. INGALLS

BEING PART OF ORIGINAL KIRTLAND TOWNSHIP LOTS NO.S 33, 34, 48 & 49, TRACT 1 AND LOT NO. 20, TRACT 2

THE C. W. COURTNEY ENGINEERING COMPANY

SCALE: 1" = 200' MARCH, 1965

MONUMENTS WERE FOUND OR SET AS INDICATED HEREON. DIMENSIONS ARE EXPRESSED IN FEET AND DECIMAL PARTS THEREOF, ALL OF WHICH I CERTIFY TO BE CORRECT.

STATE OF OHIO
L. G. COURTNEY
S-2183
REGISTERED SURVEYOR

L. G. COURTNEY S-2183

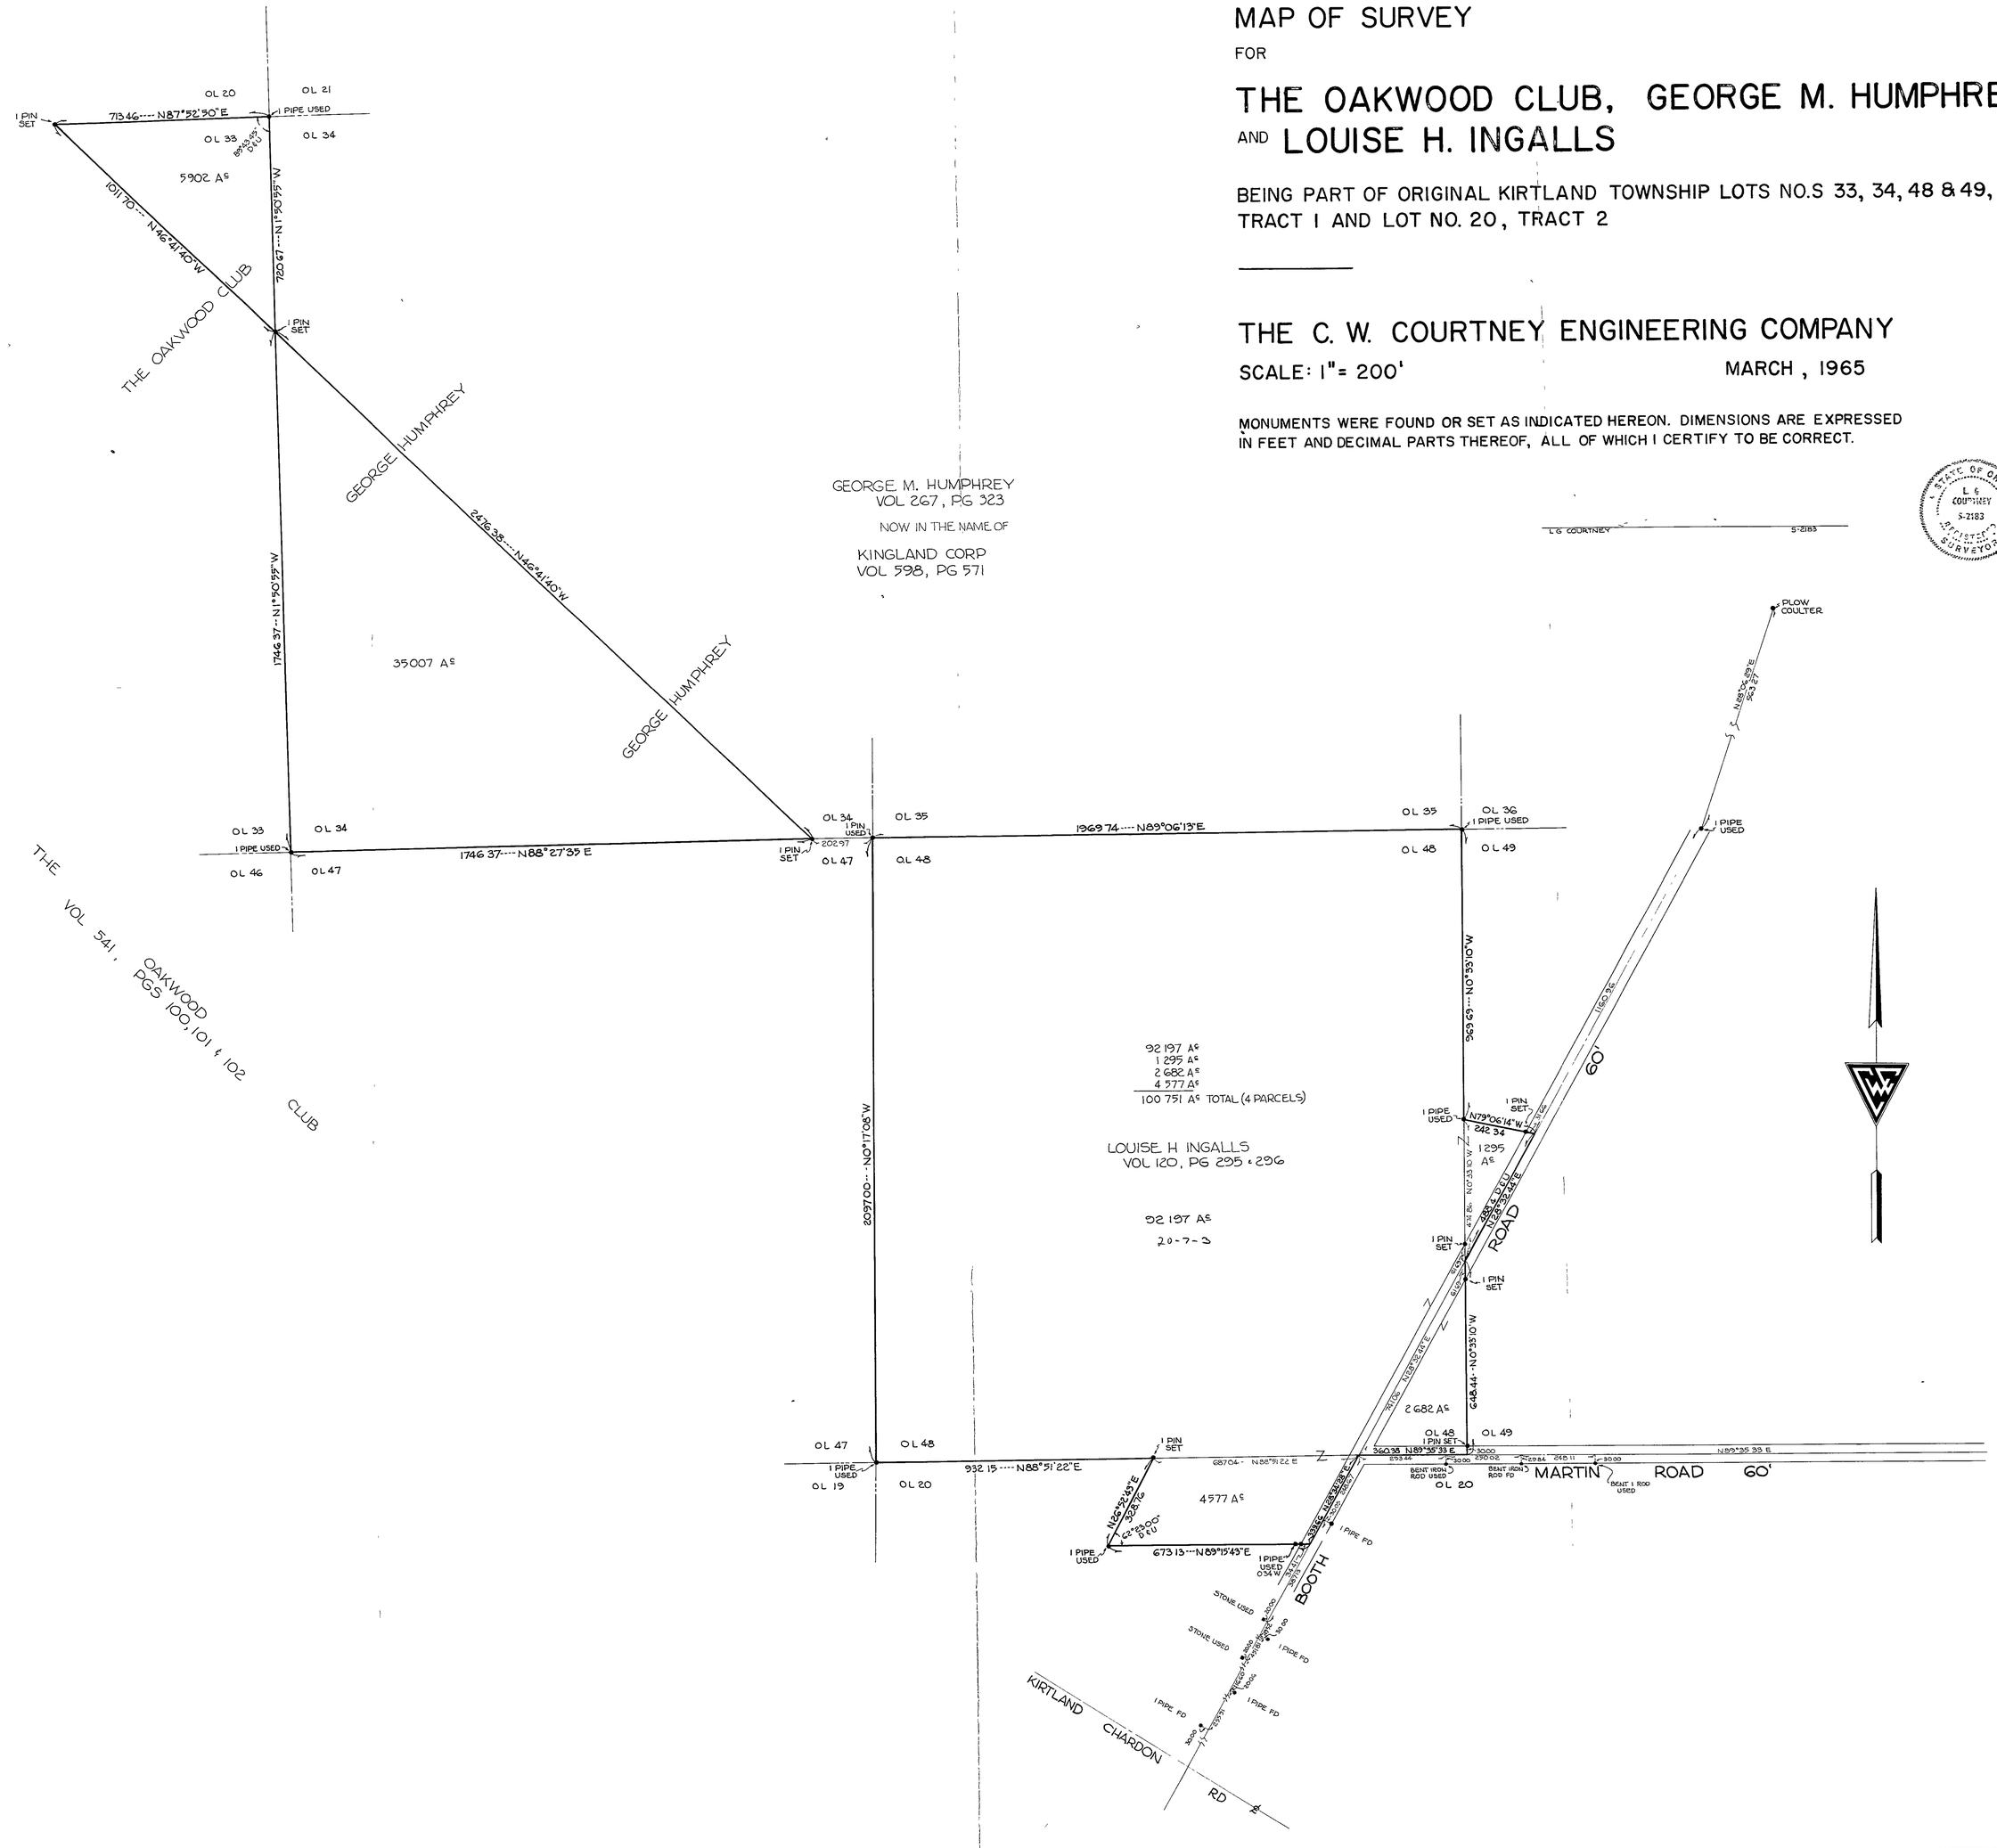

Job No 418-1