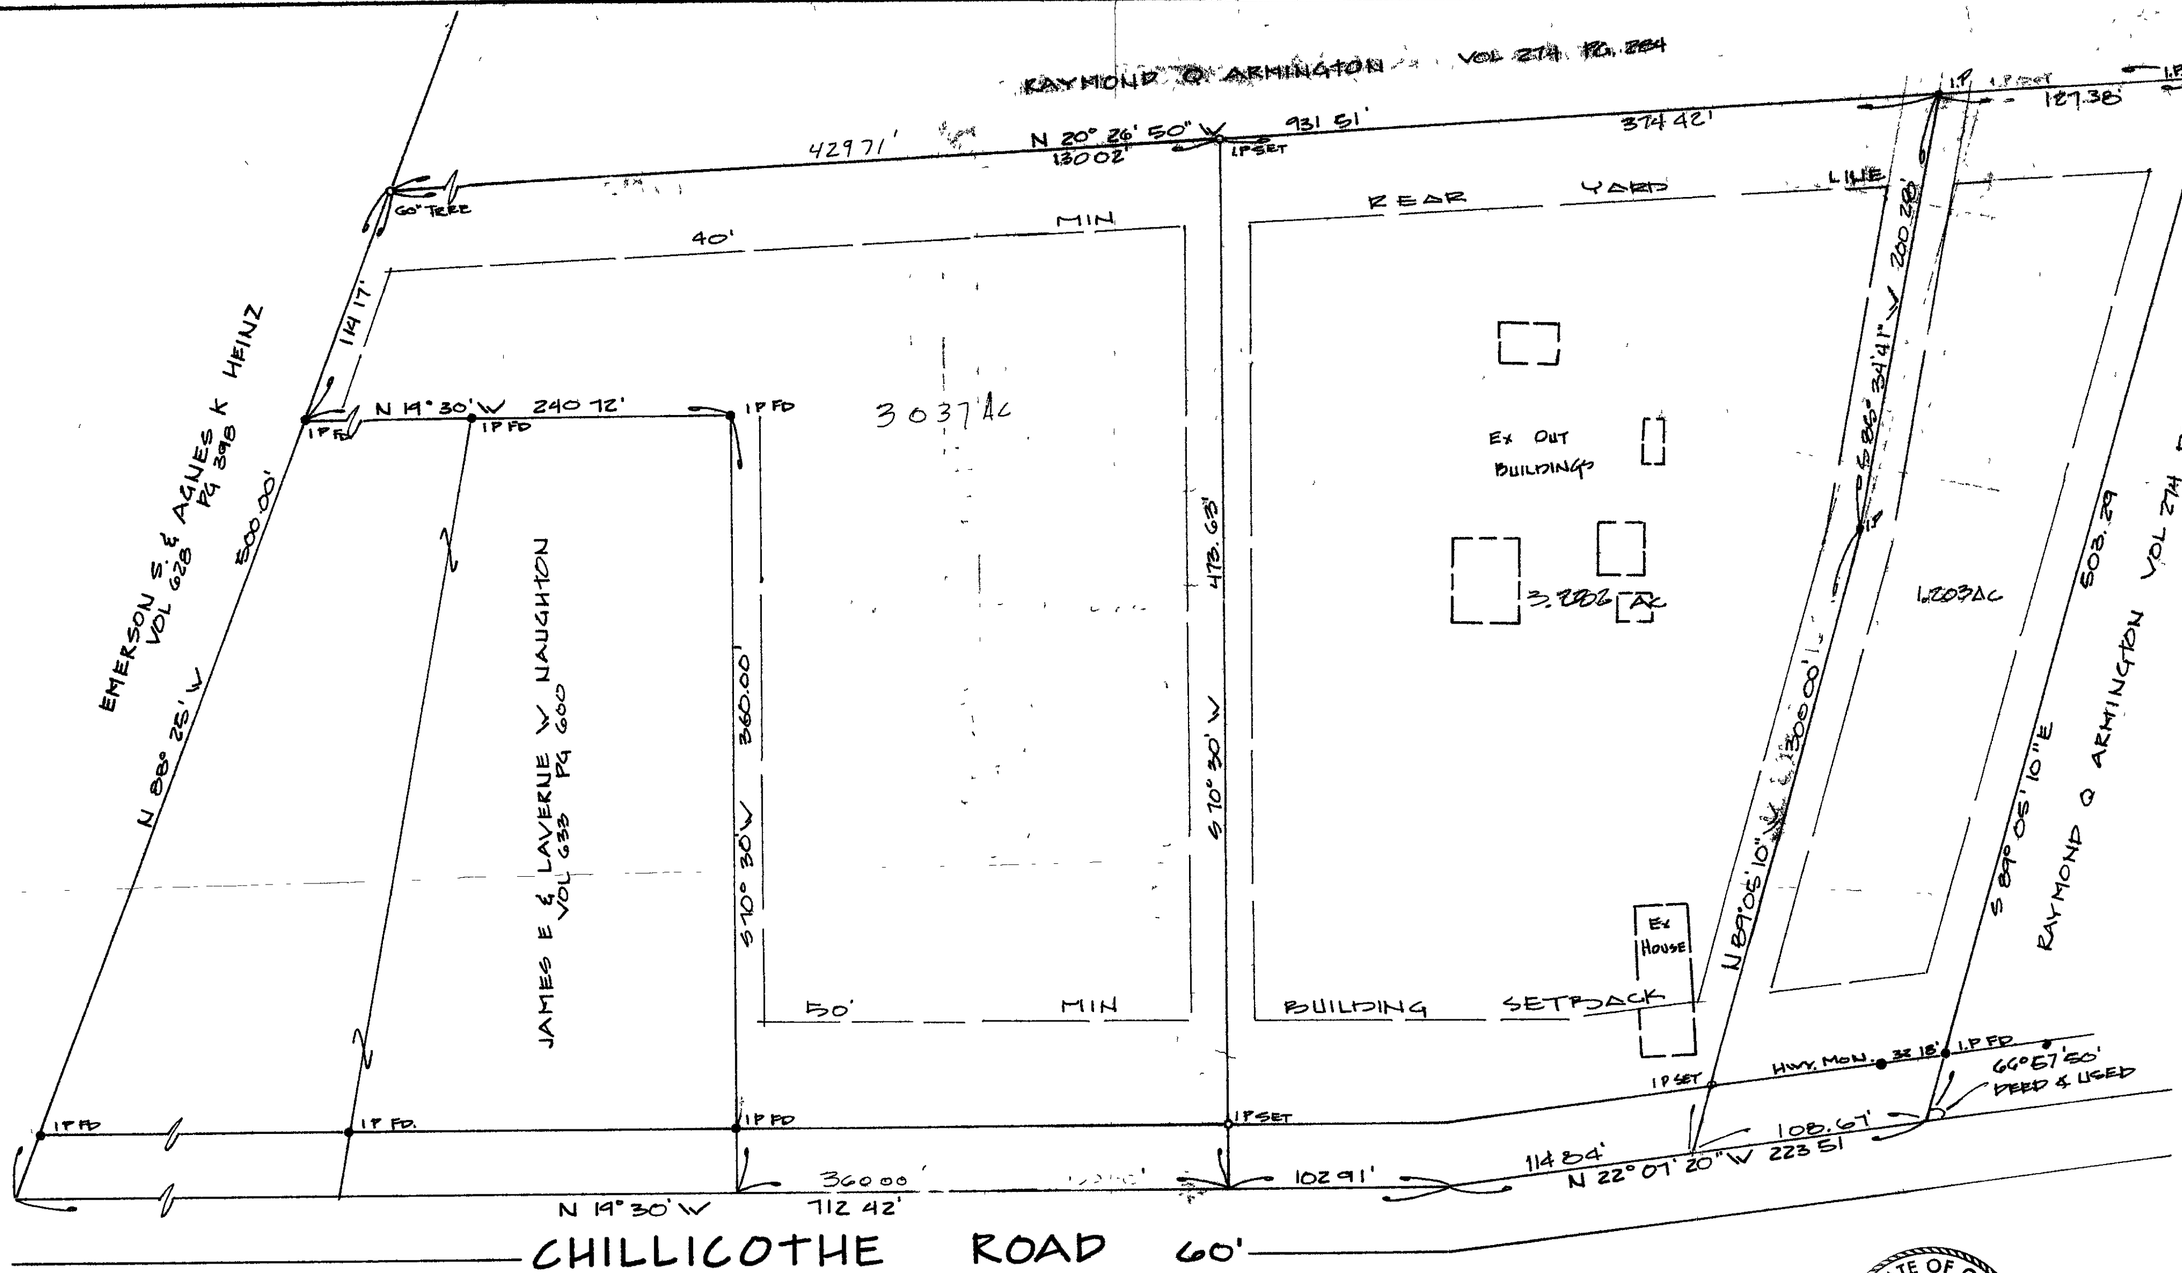

STATE OF OHIO
HARRY S. JONES, JR.
S-6343
REGISTERED SURVEYOR

LARRY LENNON

10065 HOOSE RD MENTOR, OHIO

KNOWN AS BEING A PART ORIGINAL LOT Nº2 TRACT Nº2 OF KIRTLAND CITY COUNTY OF LAKE AND STATE OF OHIO

BABCOCK, JONES ASSOC. INC.

CIVIL ENGINEERS SURVEYORS PLANNERS
270 MAIN STREET SUITE Nº20 PAIN OHIO
PHONE 357-1811

SCALE 1" = 50' DATE JULY 1979

THIS PLAT WAS PREPARED BY ME, AND IS CORRECT TO THE BEST OF MY KNOWLEDGE AND BELIEF

NORTH

REV. 3/13/80 RWU
REV 3/7/80 WB
REV 9/26/79 WJK

79-120