PLAN OF PART OF

ORIGINAL LOTS 21 & 28

TRACT 2 KIRTLAND TOWNSHIP

LAKE COUNTY OHIO

SURVEY MADE FOR SIDNEY W. HUNKIN

JUNE 1929

Scale 1" = 200 Ft.

L.M. BOBEAU CONSULTING ENGINEER
355 THE ARCADE CLEVELAND OHIO.

TOTAL AREA 178 7550/10000 Ac.

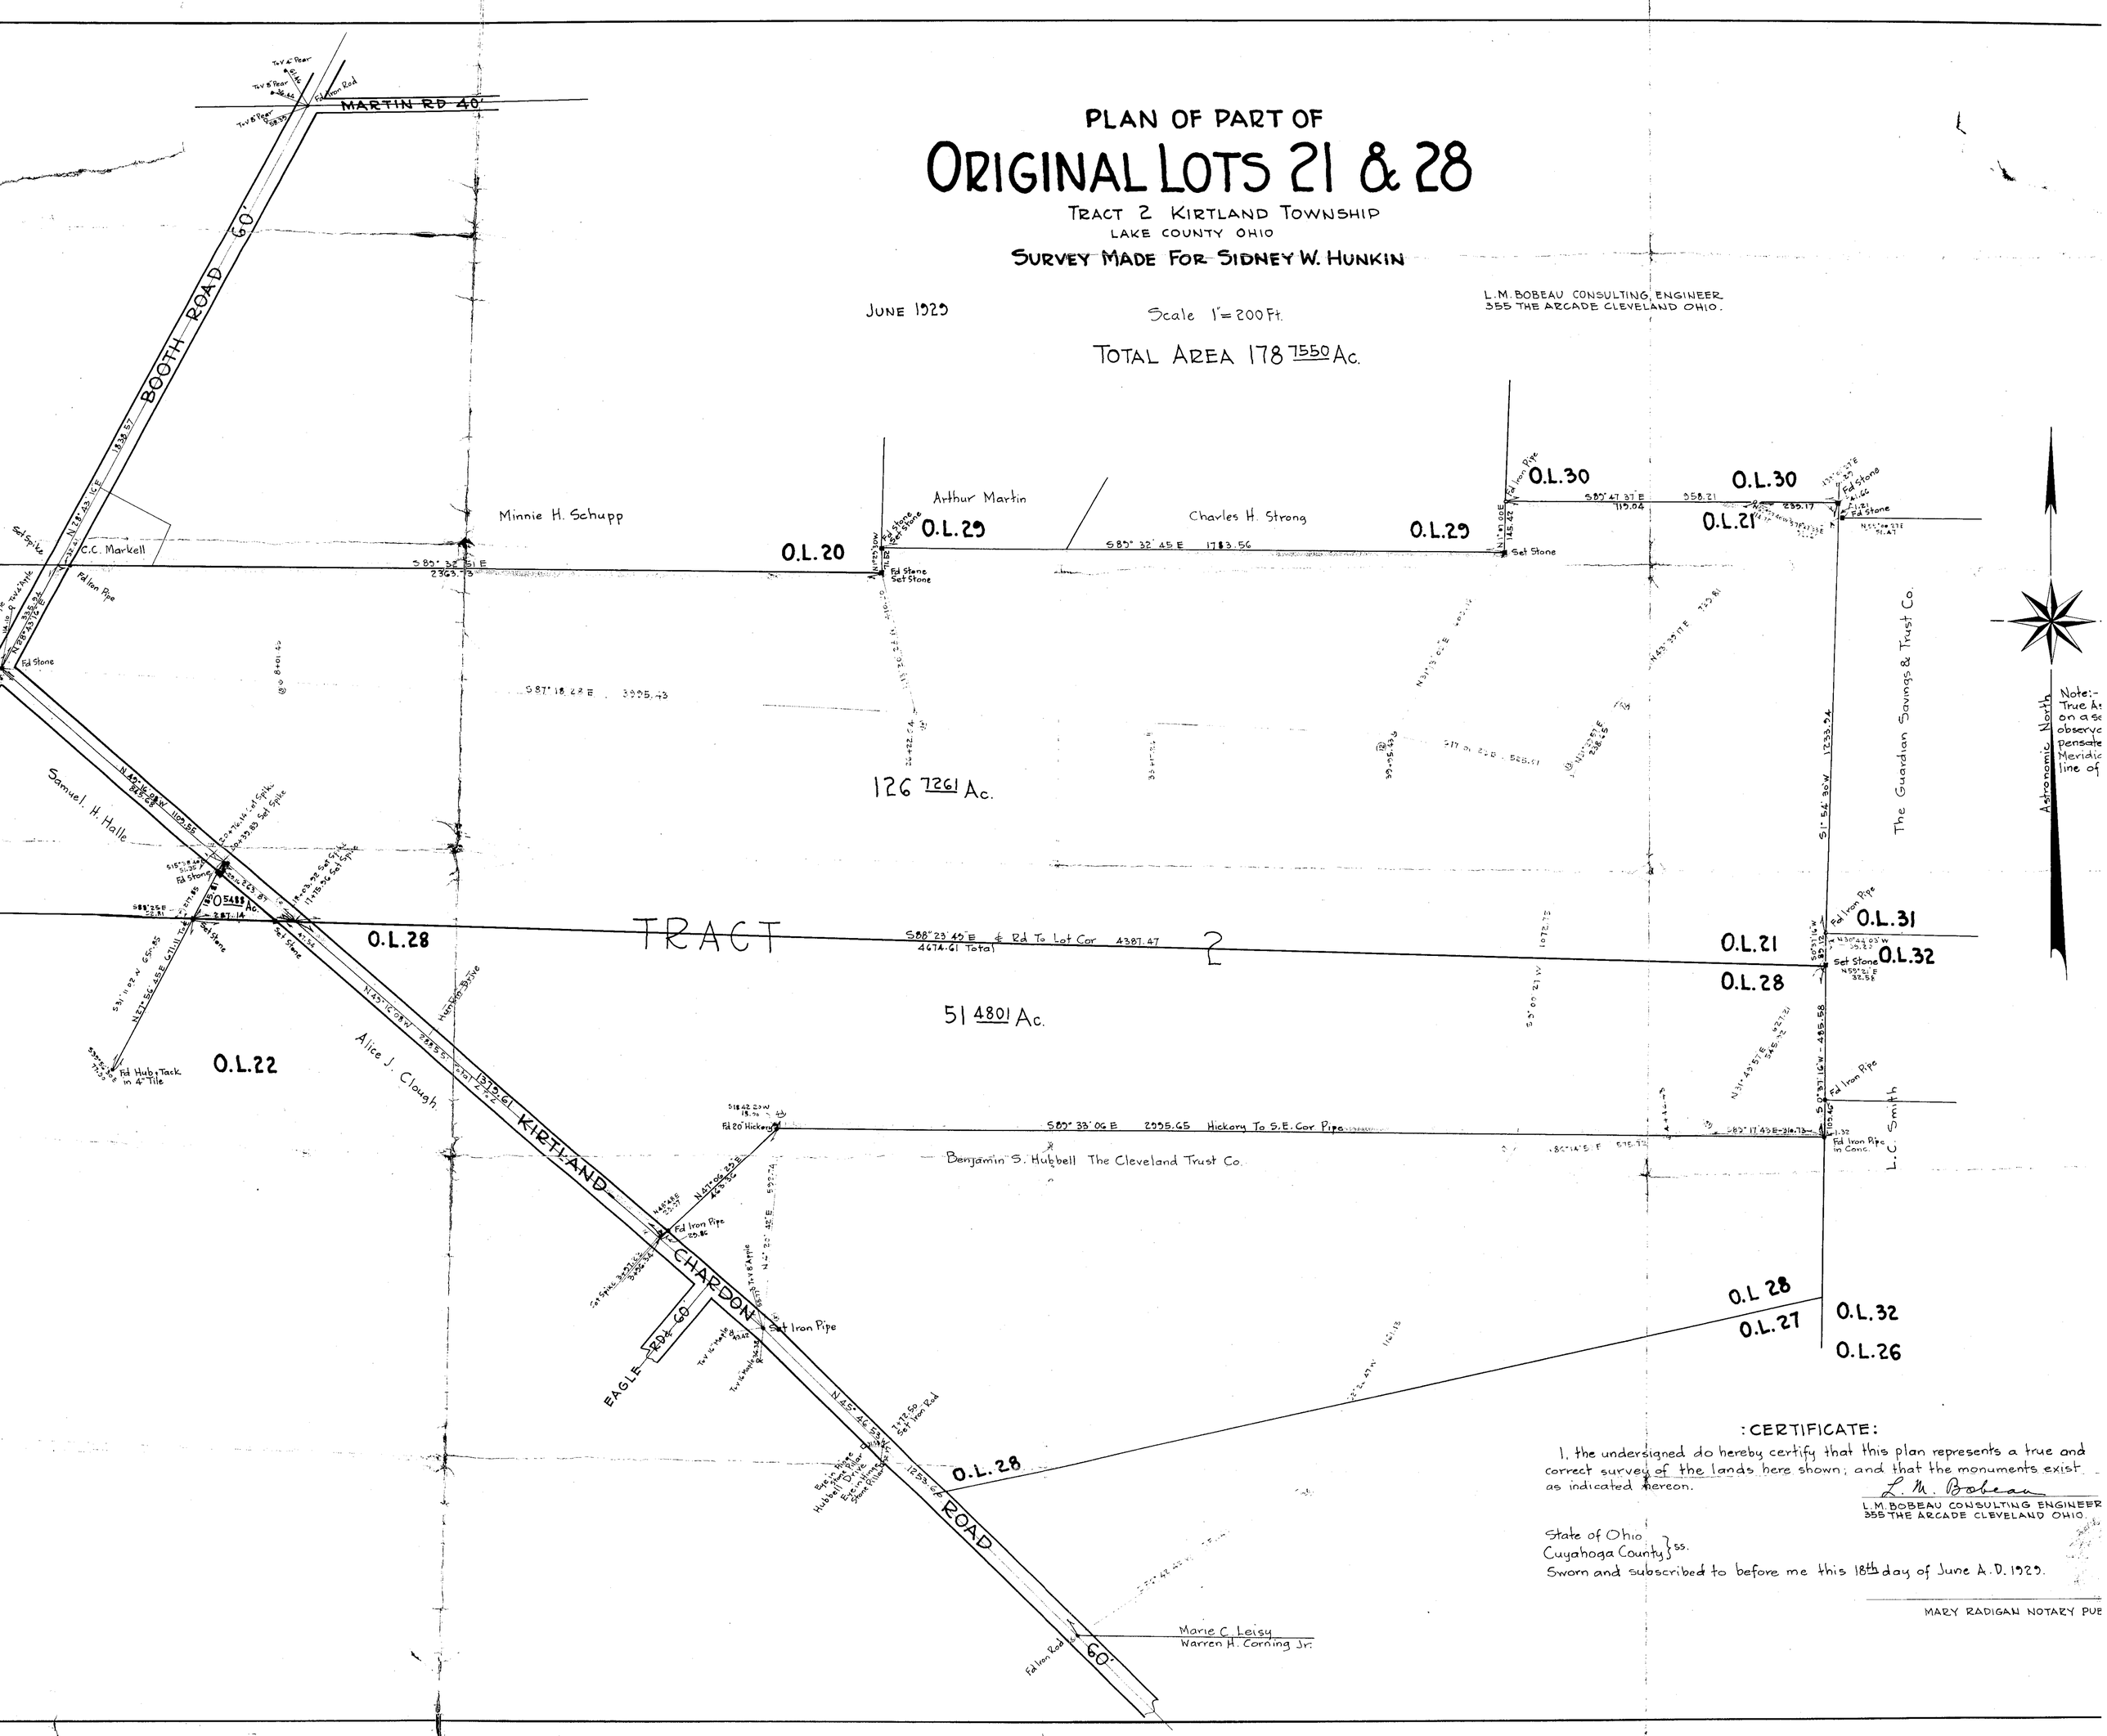

:CERTIFICATE:

I, the undersigned do hereby certify that this plan represents a true and correct survey of the lands here shown; and that the monuments exist as indicated hereon.

L. M. Bobeau

L.M. BOBEAU CONSULTING ENGINEER
355 THE ARCADE CLEVELAND OHIO.

State of Ohio
Cuyahoga County } ss.
Sworn and subscribed to before me this 18th day of June A.D. 1929.

MARY RADIGAN NOTARY PUB