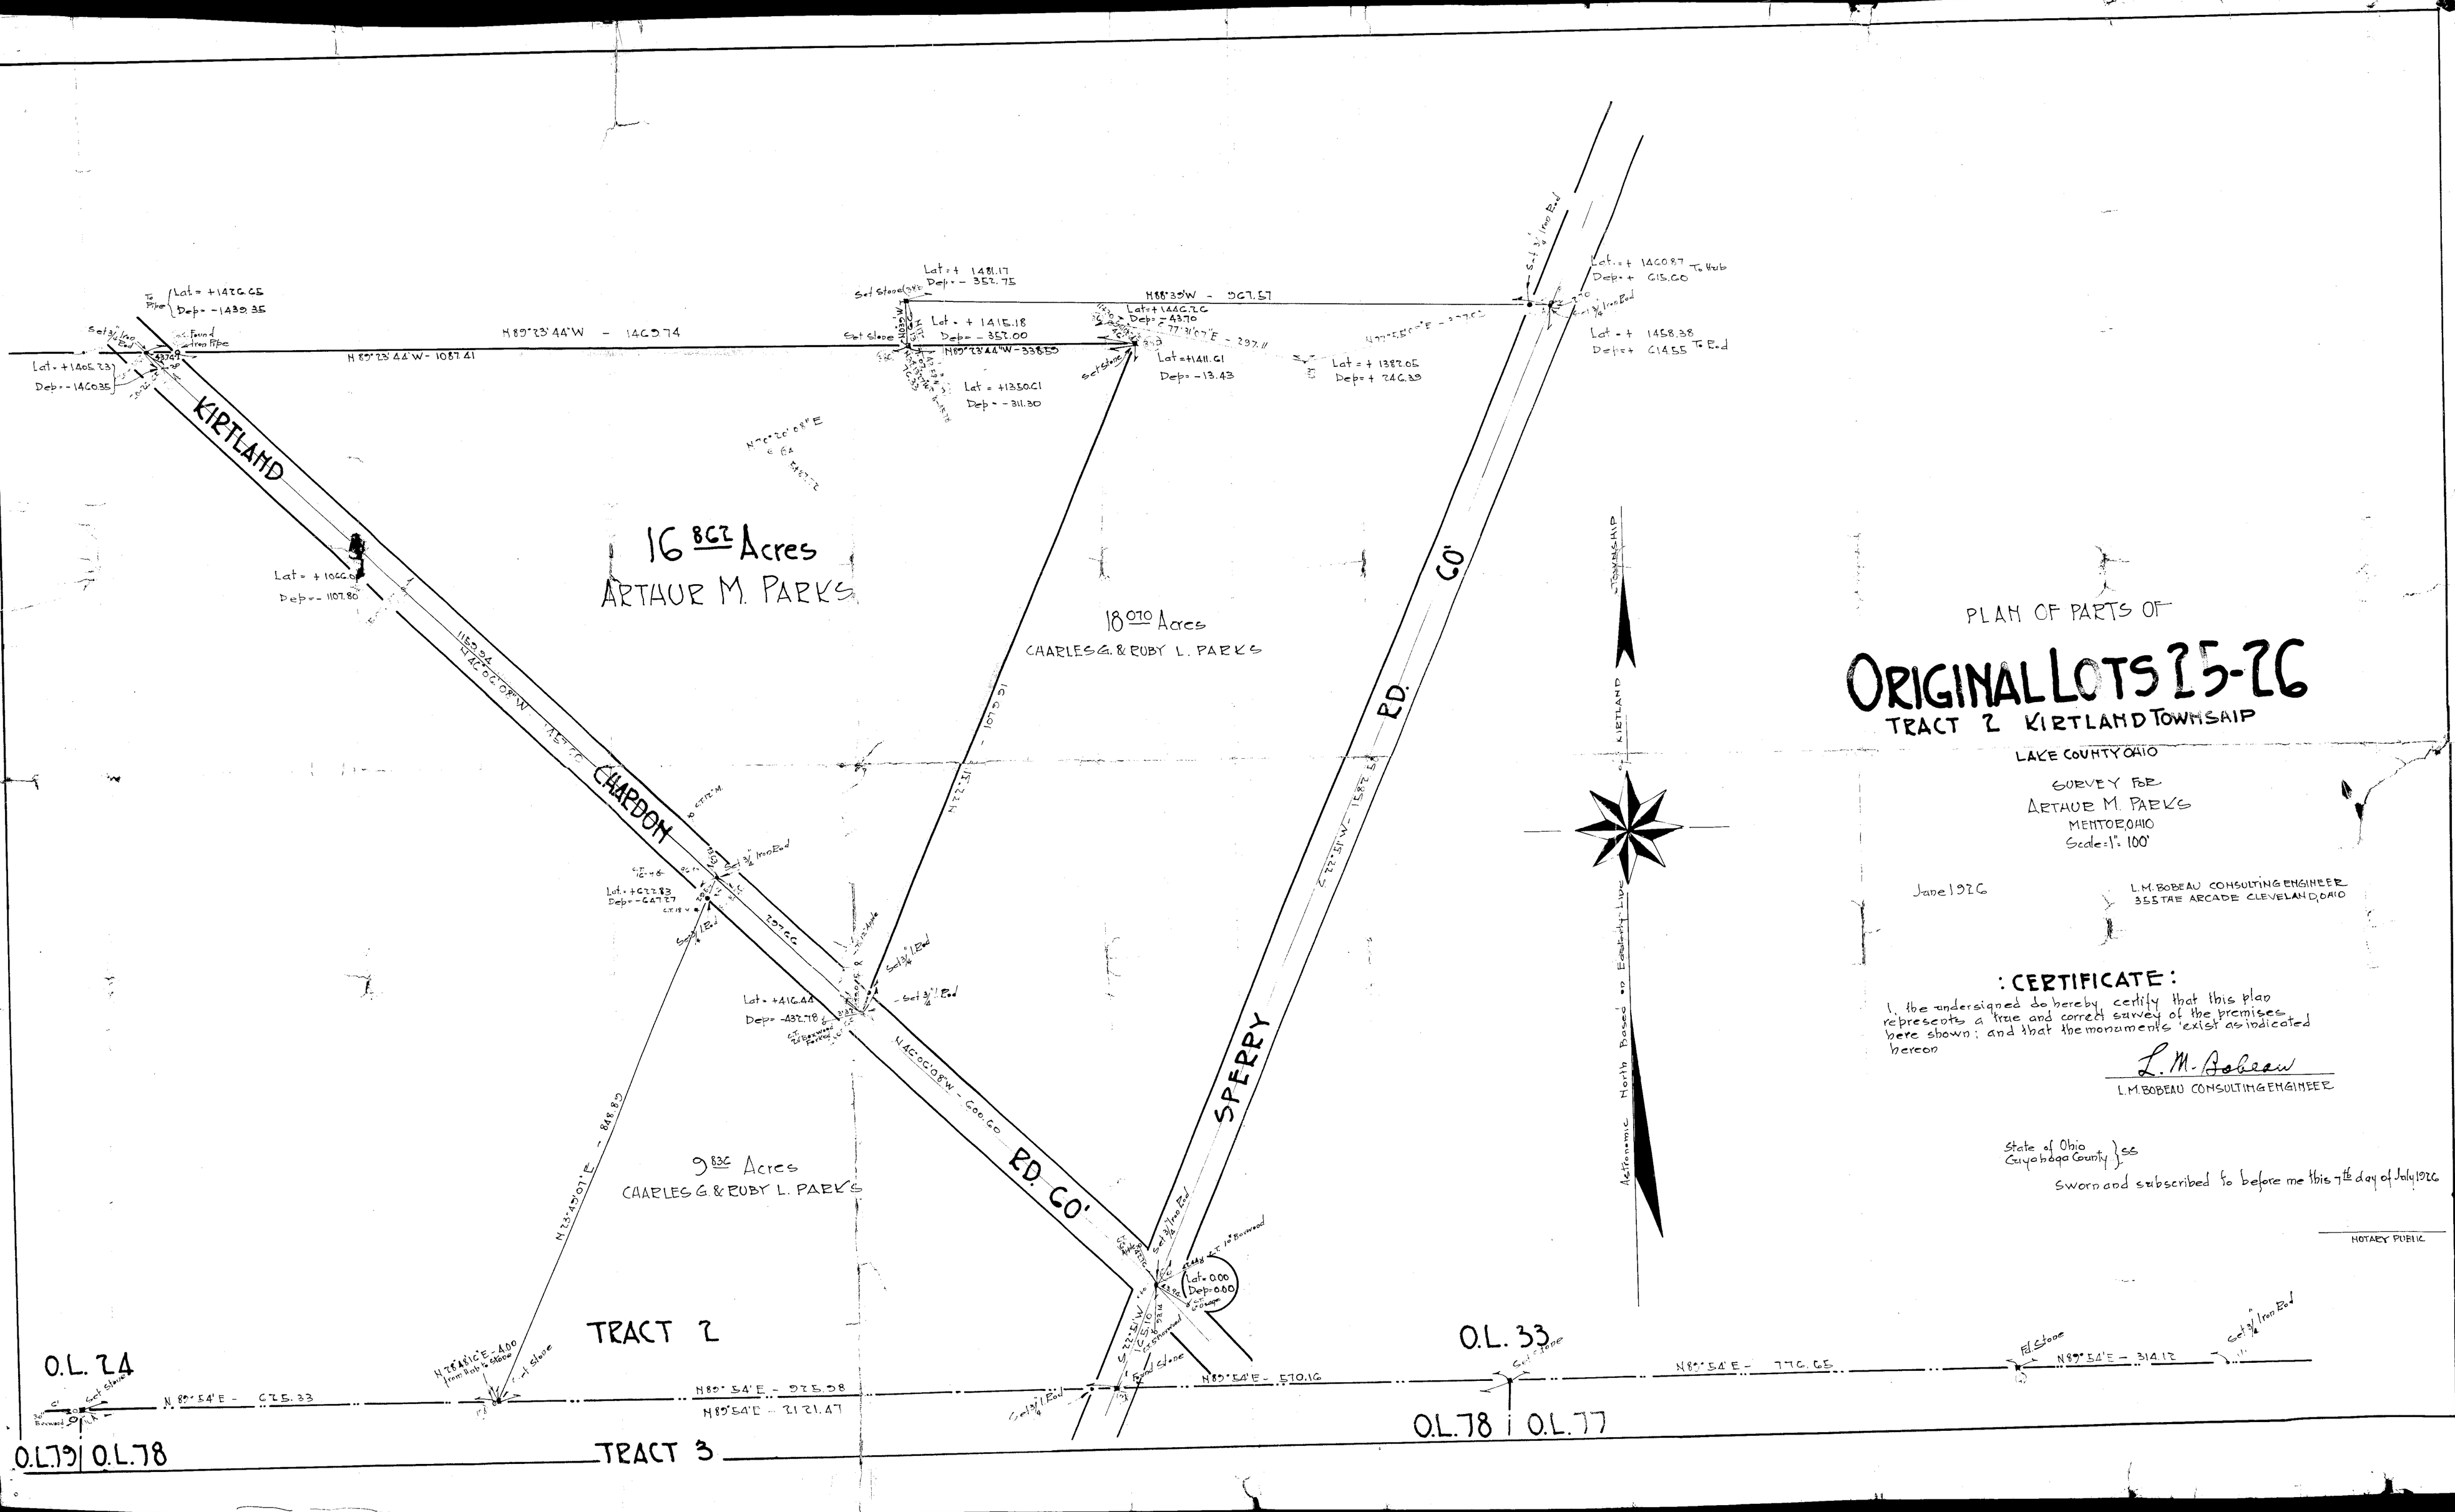
PLAN OF PARTS OF
ORIGINAL LOTS 25-26
TRACT 2 KIRTLAND TOWNSHIP
LAKE COUNTY OHIO
SURVEY FOR
ARTHUR M. PARKS
MENTOR, OHIO
Scale = 1" = 100'
June 1926
L. M. BOBEAU CONSULTING ENGINEER
355 THE ARCADE CLEVELAND, OHIO
: CERTIFICATE :
I, the undersigned do hereby certify that this plan represents a true and correct survey of the premises here shown; and that the monuments exist as indicated hereon
L. M. Bobeau
L. M. BOBEAU CONSULTING ENGINEER
State of Ohio
Cuyahoga County } ss
Sworn and subscribed to before me this 7th day of July 1926
NOTARY PUBLIC
Astronomic North Based on Easterly Line
TOWNSHIP
KIRTLAND
KIRTLAND
CHARDON
RD. 60'
SPERRY
RD. 60'
16 862/1000 Acres
ARTHUR M. PARKS
18 070/1000 Acres
CHARLES G. & RUBY L. PARKS
9 836/1000 Acres
CHARLES G. & RUBY L. PARKS
TRACT 2
TRACT 3
O.L. 24
O.L. 33
O.L. 79
O.L. 78
O.L. 78
O.L. 77
N 89° 23' 44" W - 1460.74
N 89° 23' 44" W - 1087.41
N 89° 23' 44" W - 338.50
N 88° 35' W - 567.57
N 77° 5' 50" E - 297.11
N 77° 5' 50" E - 297.00
N 26° 26' 08" E
N 26° 26' 08" E - 848.89
N 26° 26' 08" E - 600
N 26° 26' 08" W - 1183.94
N 26° 26' 08" W - 1457.70
N 26° 26' 08" W - 600.00
N 26° 26' 08" W - 1575.51
N 26° 26' 08" W - 1587.54
N 89° 54' E - 625.33
N 89° 54' E - 925.58
N 89° 54' E - 2121.47
N 89° 54' E - 570.16
N 89° 54' E - 776.65
N 89° 54' E - 314.12
Lat = +1470.65
Dep = -1430.35
Lat = +1405.23
Dep = -1460.35
Lat = +1066.00
Dep = -1107.80
Lat = +1481.17
Dep = -352.75
Lat = +1415.18
Dep = -352.00
Lat = +1350.61
Dep = -311.30
Lat = +1440.76
Dep = -43.70
Lat = +1411.61
Dep = -13.43
Lat = +1382.05
Dep = +246.39
Lat = +1400.87
Dep = +615.00
Lat = +1458.38
Dep = +614.55
Lat = +672.83
Dep = -647.27
Lat = +416.44
Dep = -432.78
Lat = 0.00
Dep = 0.00