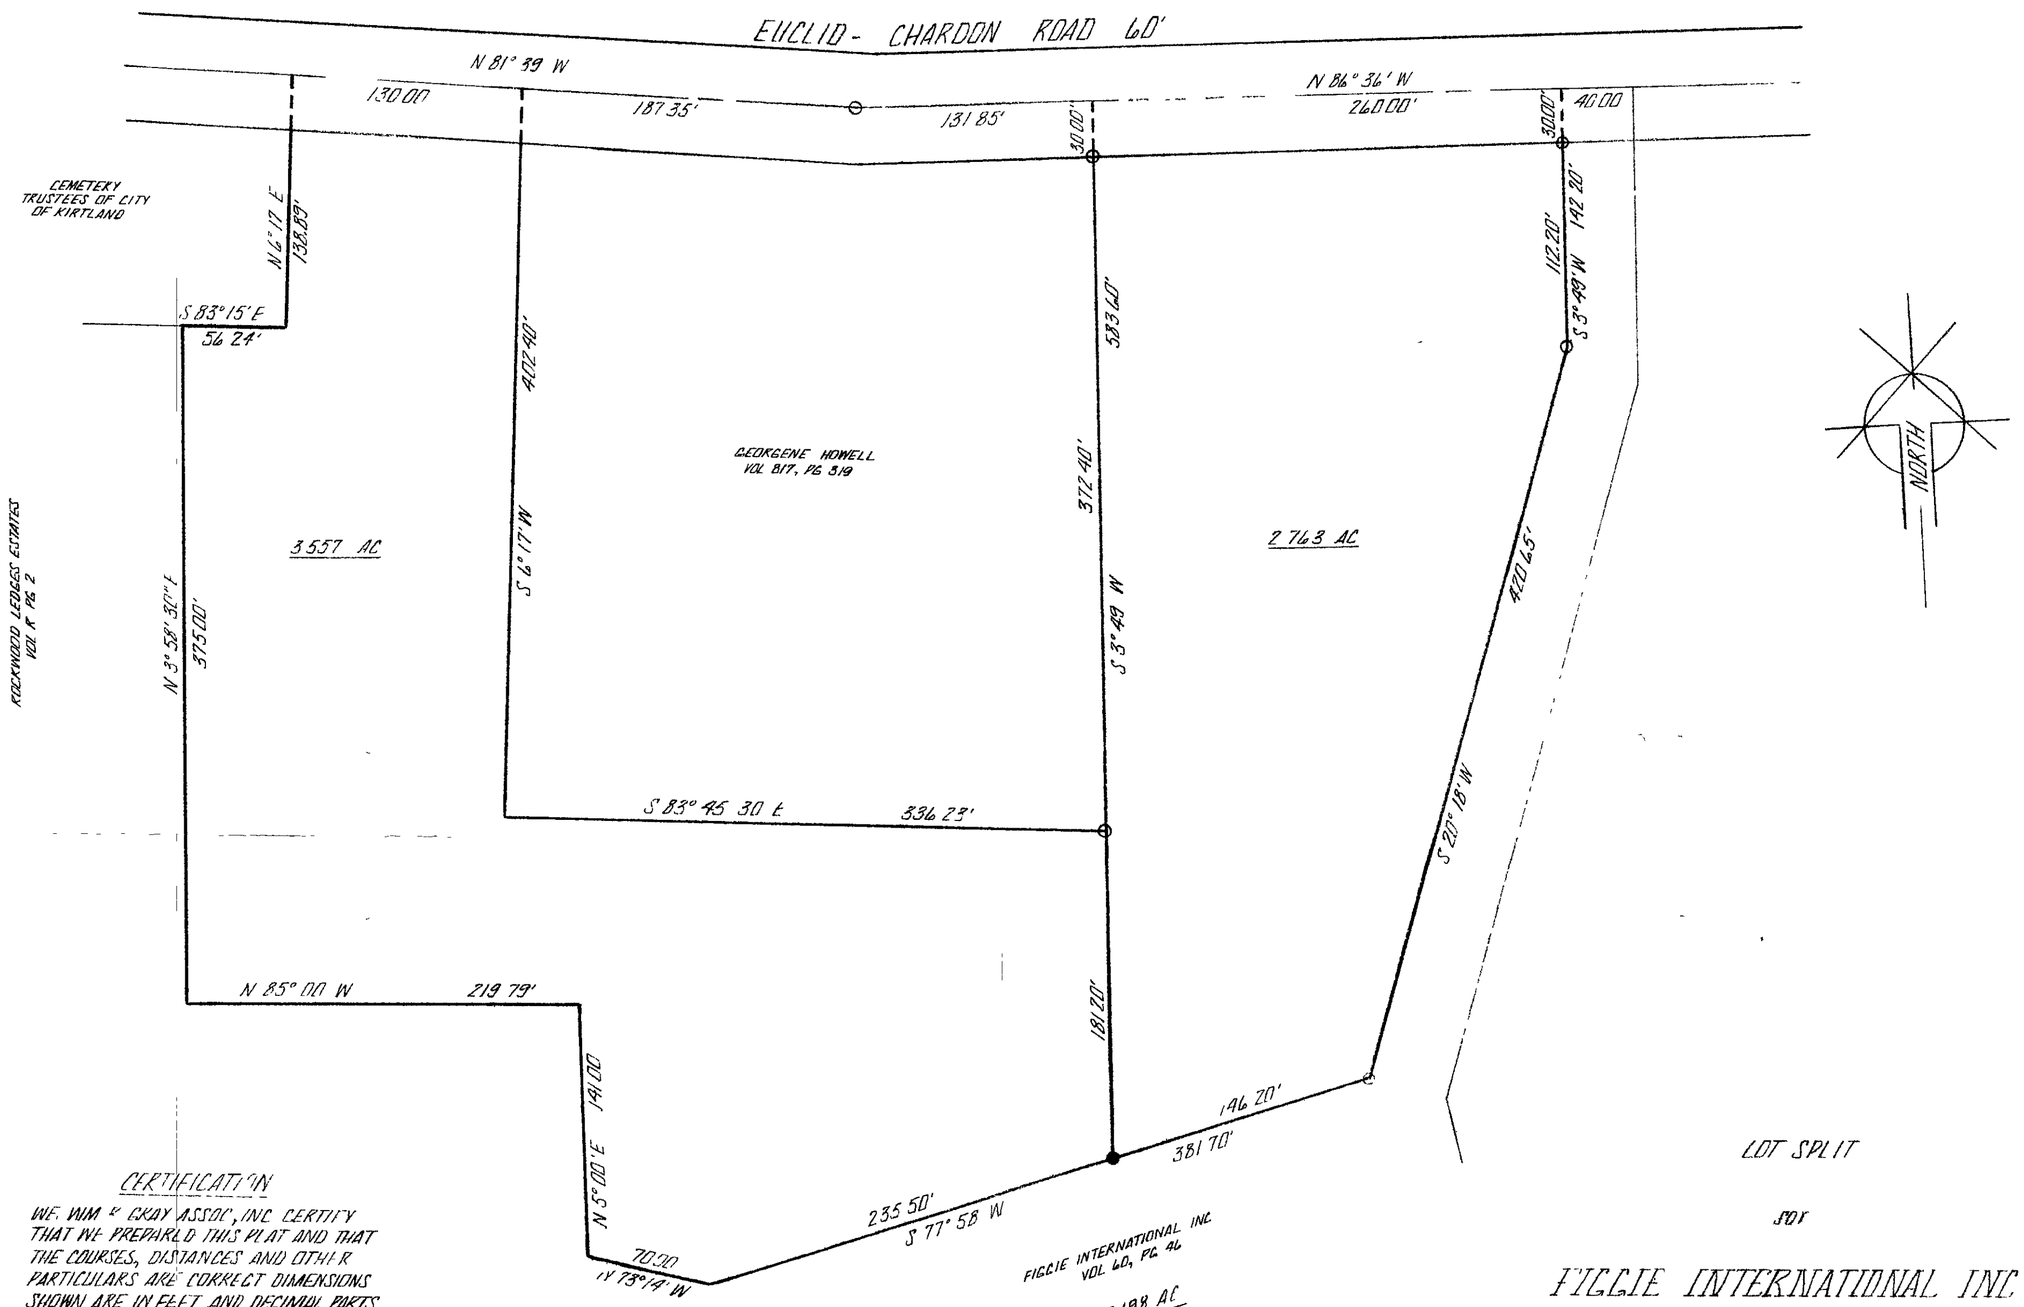


## CERTIFICATION

WE, WM R GRAY ASSOC, INC CERTIFY THAT WE PREPARED THIS PLAT AND THAT THE COURSES, DISTANCES AND OTHER PARTICULARS ARE CORRECT DIMENSIONS SHOWN ARE IN FEET AND DECIMAL PARTS THEREOF

BY William J Haas
WILLIAM J HAAS PS #4793

STATE OF OHIO
HAAS
4793
REGISTERED SURVEYOR

## LEGEND

○ IRON PIN FOUND AND USED
● IRON PIN SET

LOT SPLIT

FOR

# FIGGIE INTERNATIONAL INC

PART OF ORIGINAL KIRTLAND TOWNSHIP
LOT NO 88 TRACT NO 3

CITY OF KIRTLAND LAKE COUNTY OHIO
SCALE 1" - 60' JULY, 1984

WILLIAM R. GRAY ASSOCIATES, INC.
7547 MENTOR AVENUE MENTOR, OHIO 44060 946-1616

TITLE
DATE
DRAWN BY
REV
SHEET NO

56608