PLAT OF

PLAT TO ACCOMPANY LEGAL DESCRIPTIONS OF PART OF LOT NO. 90,
TRACT NO. 3 KIRTLANT TOWNSHIP, LAKE CO., OHIO

FOR
LOUIS A. KEY

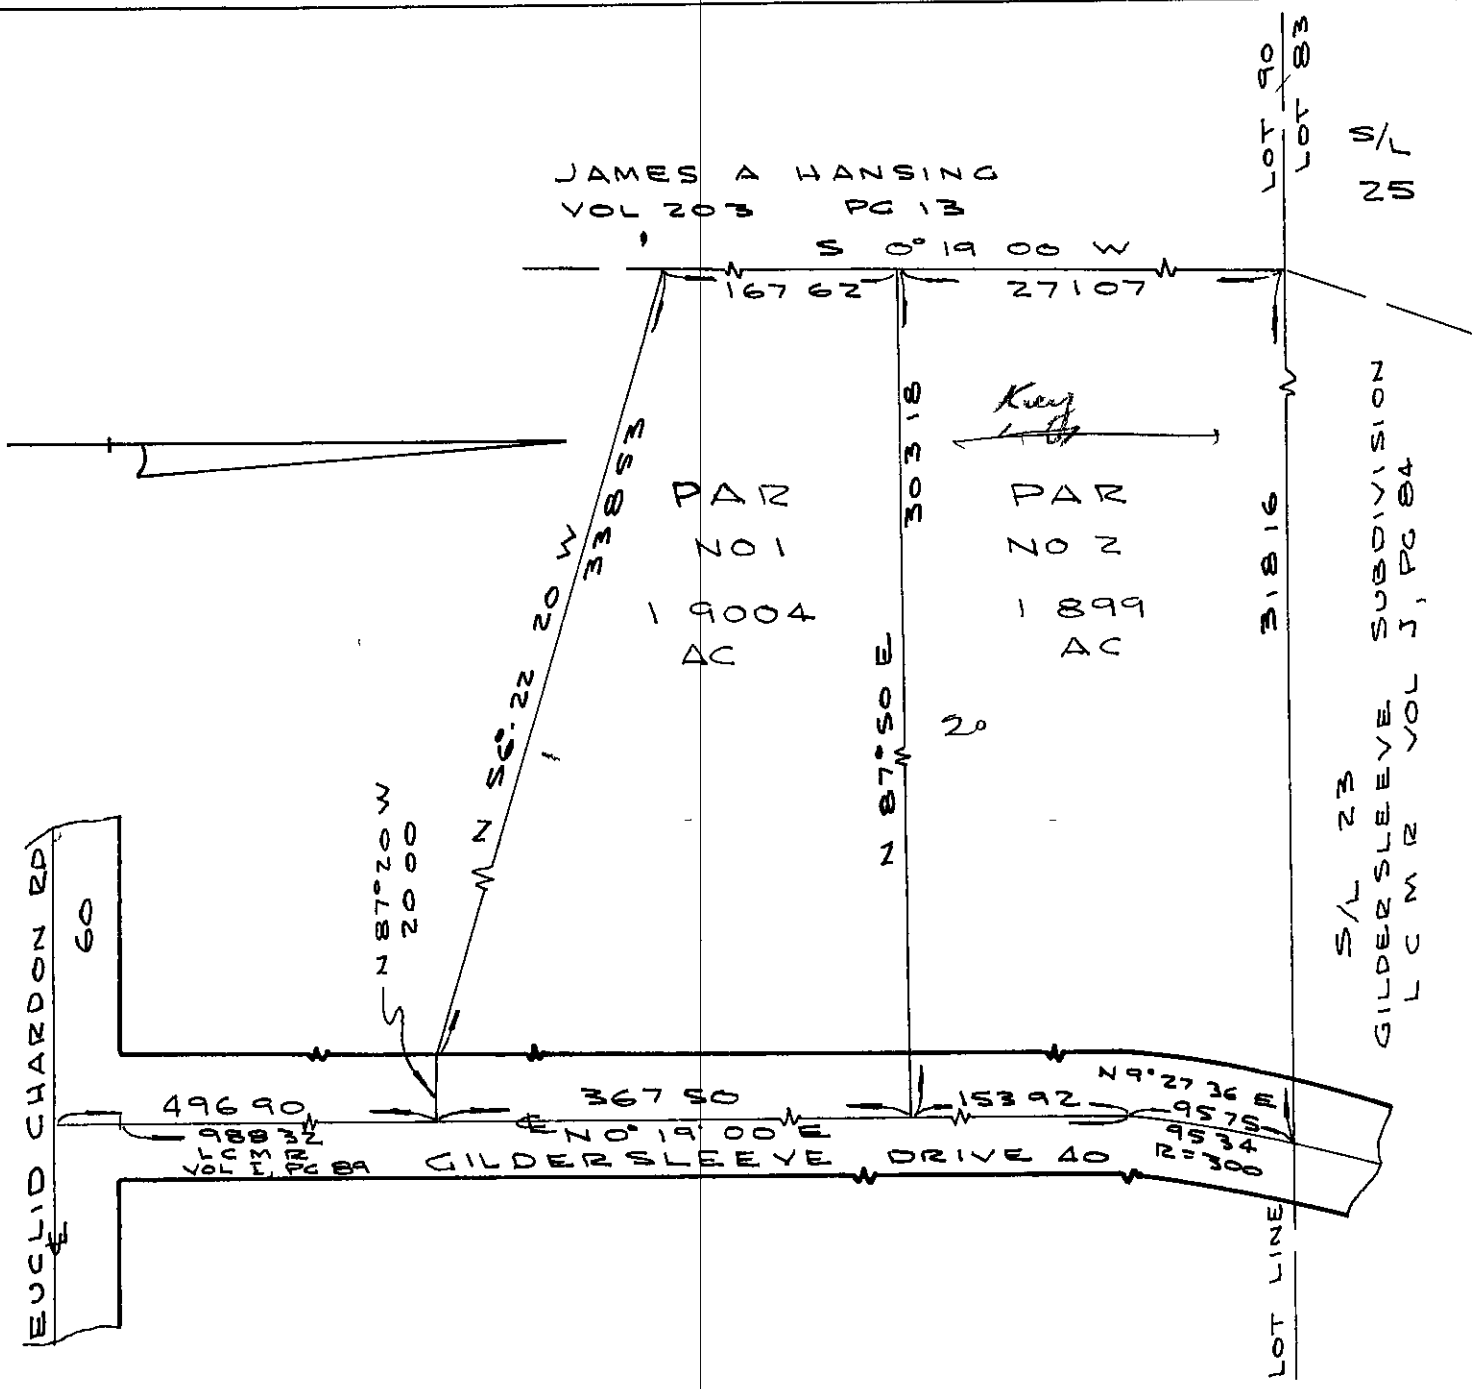

DAVIS • ANGEL • BOOR ENGINEERS SURVEYORS 8217 BROOKPARK ROAD CLEVELAND 29, OHIO	SCALE	ORDER No
	1" = 150 FT	

DIMENSIONS ON THIS PLAT ARE EXPRESSED IN FEET AND DECIMAL PARTS THEREOF AND ARE HEREBY CERTIFIED TO BE CORRECT

REGISTERED SURVEYOR

STATE OF OHIO
WILLIAM H BOOR
4584
REGISTERED SURVEYOR