Situated in the Township of Leroy, County of Lake, State of Ohio and known as being part of Original Lot 71, Range VII, Township 10 of the Connecticut Western Reserve

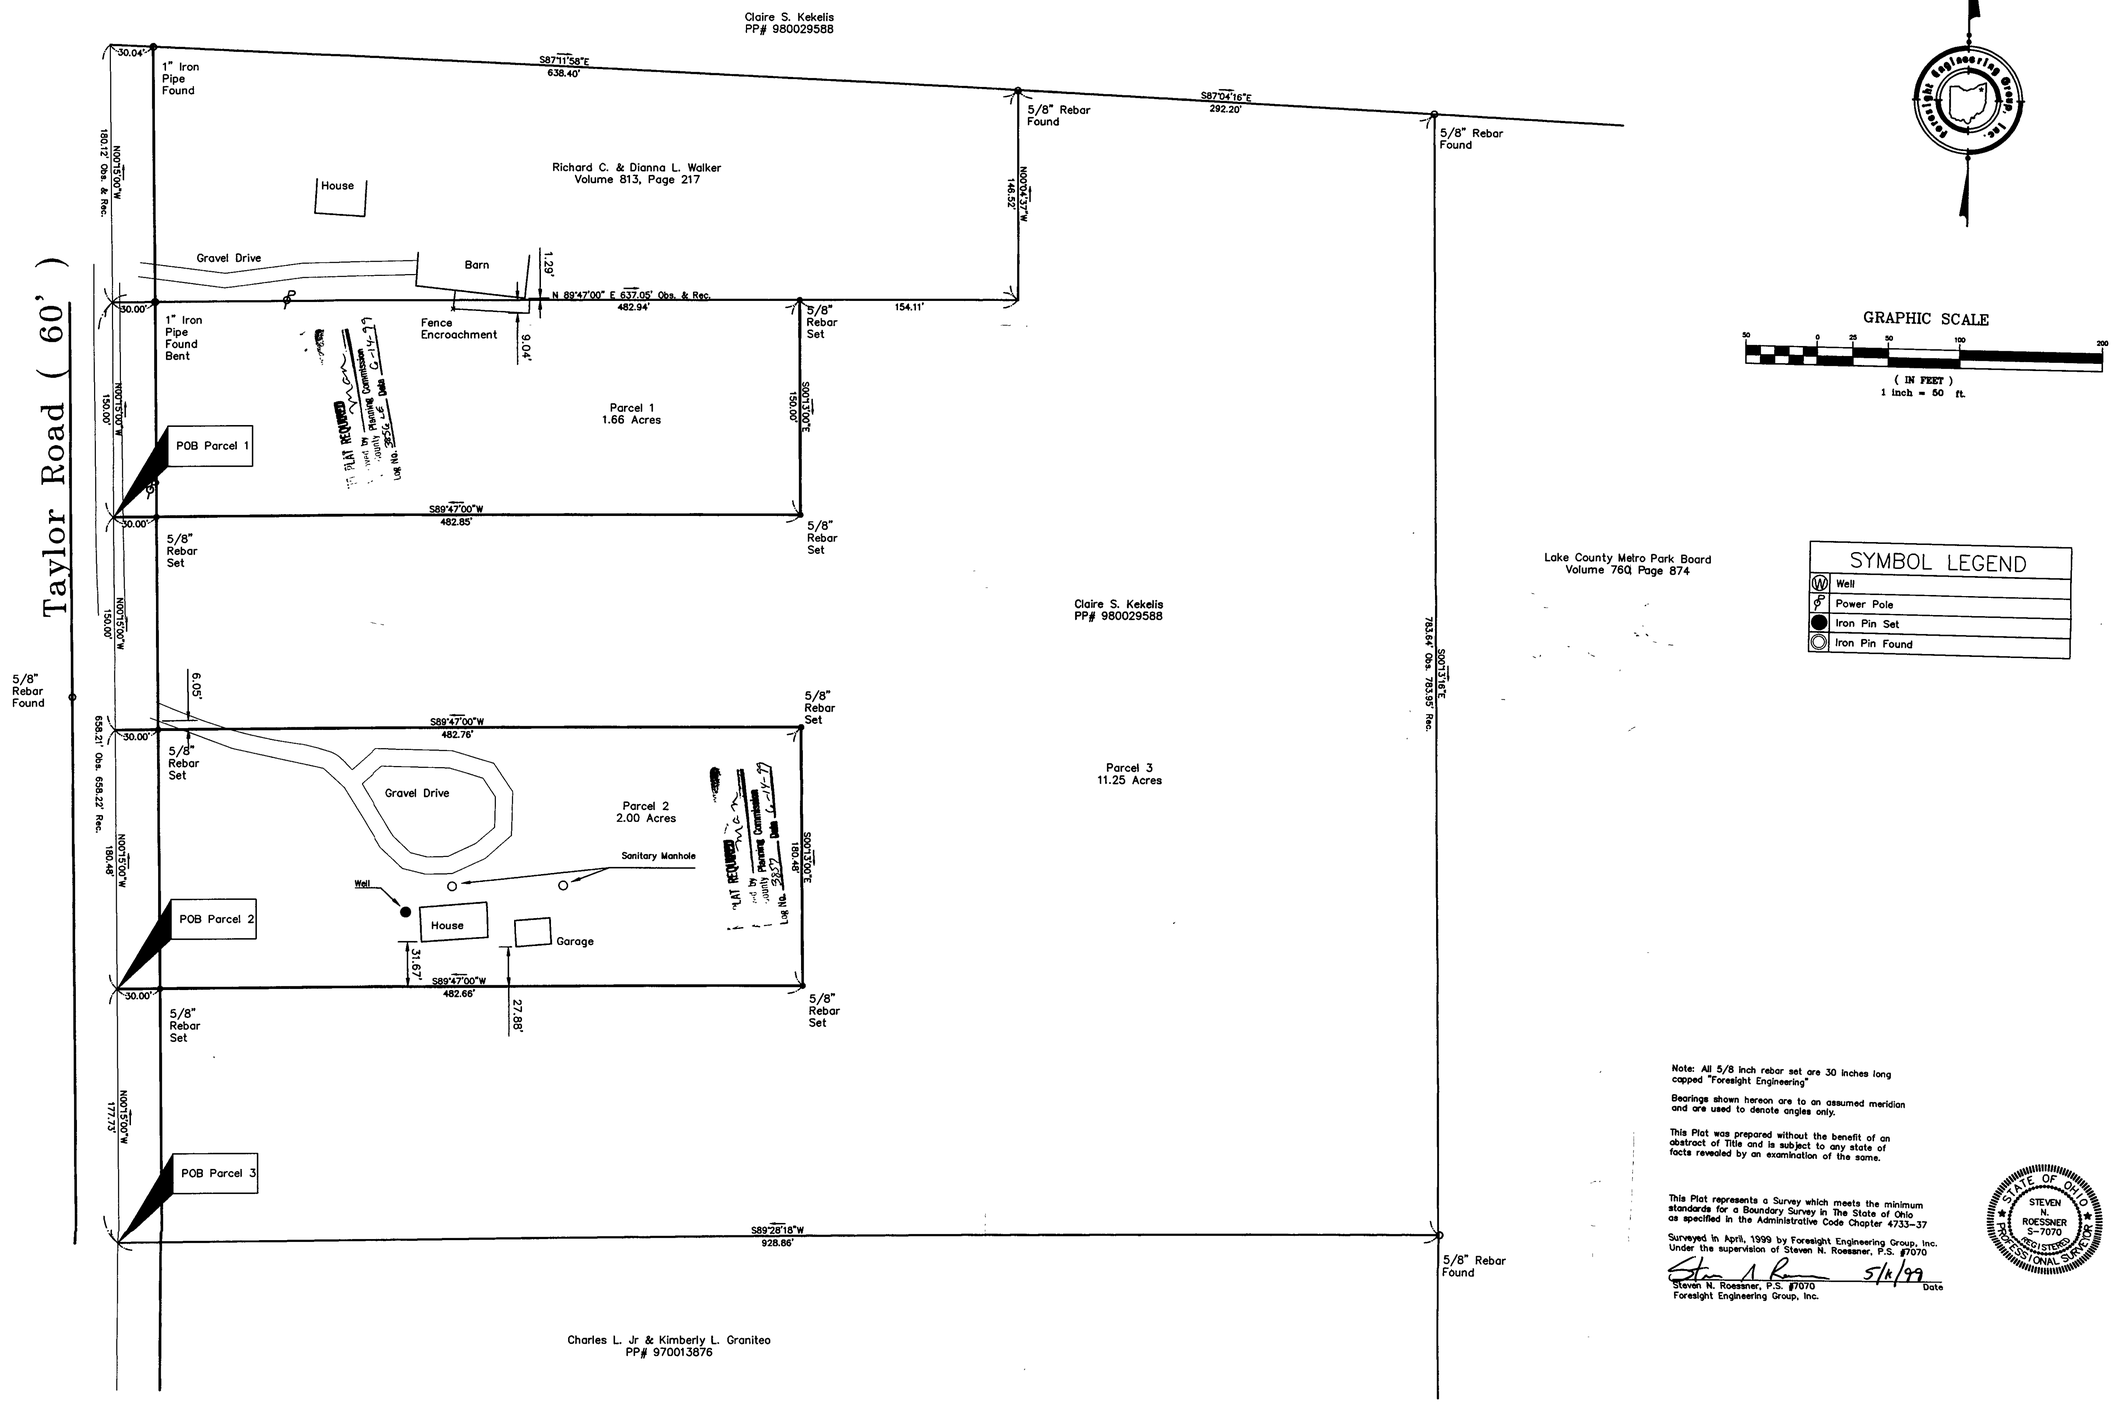

Note: All 5/8 inch rebar set are 30 inches long capped "Foresight Engineering"

Bearings shown hereon are to an assumed meridian and are used to denote angles only.

This Plat was prepared without the benefit of an abstract of Title and is subject to any state of facts revealed by an examination of the same.

This Plat represents a Survey which meets the minimum standards for a Boundary Survey in The State of Ohio as specified in the Administrative Code Chapter 4733-37

Surveyed in April, 1999 by Foresight Engineering Group, Inc. Under the supervision of Steven N. Roessner, P.S. #7070

5/4/99

Steven N. Roessner, P.S. #7070 Date
Foresight Engineering Group, Inc.

STATE OF OHIO
STEVEN N. ROESSNER
S-7070
REGISTERED PROFESSIONAL SURVEYOR

Foresight Engineering Group
Engineers & Surveyors
440 286-1010
440 286-1034 fax
320 Center Street, Unit F
Chardon, Ohio 44024

SCALE : Horz. 1" = 50'
Vert. None

FILE NAME: I:\Gra49901\Plat.dwg

DATE : May 11, 1999

REVISIONS:

Graniteo Lot Split
Taylor Road
Leroy Twp. - Lake County - Ohio
Plat of Survey

SHEET NO.
1 / 1

I:\sdskproj\Gra49901\Cad\Plat.dwg Tue May 11 13:04:24 1999 Copyright Foresight Engineering Group, Inc.