SUBDIVISION OF LAND

JOHN & ROBERTA DOBRZENIECKI
PROPERTY

5.204 ACRE (5.0 Ac EXCLUDING ROAD R of W.)

5.591 ACRE (5.0 Ac. EXCLUDING ROAD R OF W)

BEING A PART OF LOT 3 TRACT 12
OF MADISON TOWNSHIP
LAKE COUNTY, OHIO

30 SEPT. 1995
REV. 16 OCT '95 ADD DWELL.

SCALE 1" = 200 ft.

• DENOTES IRON PIN

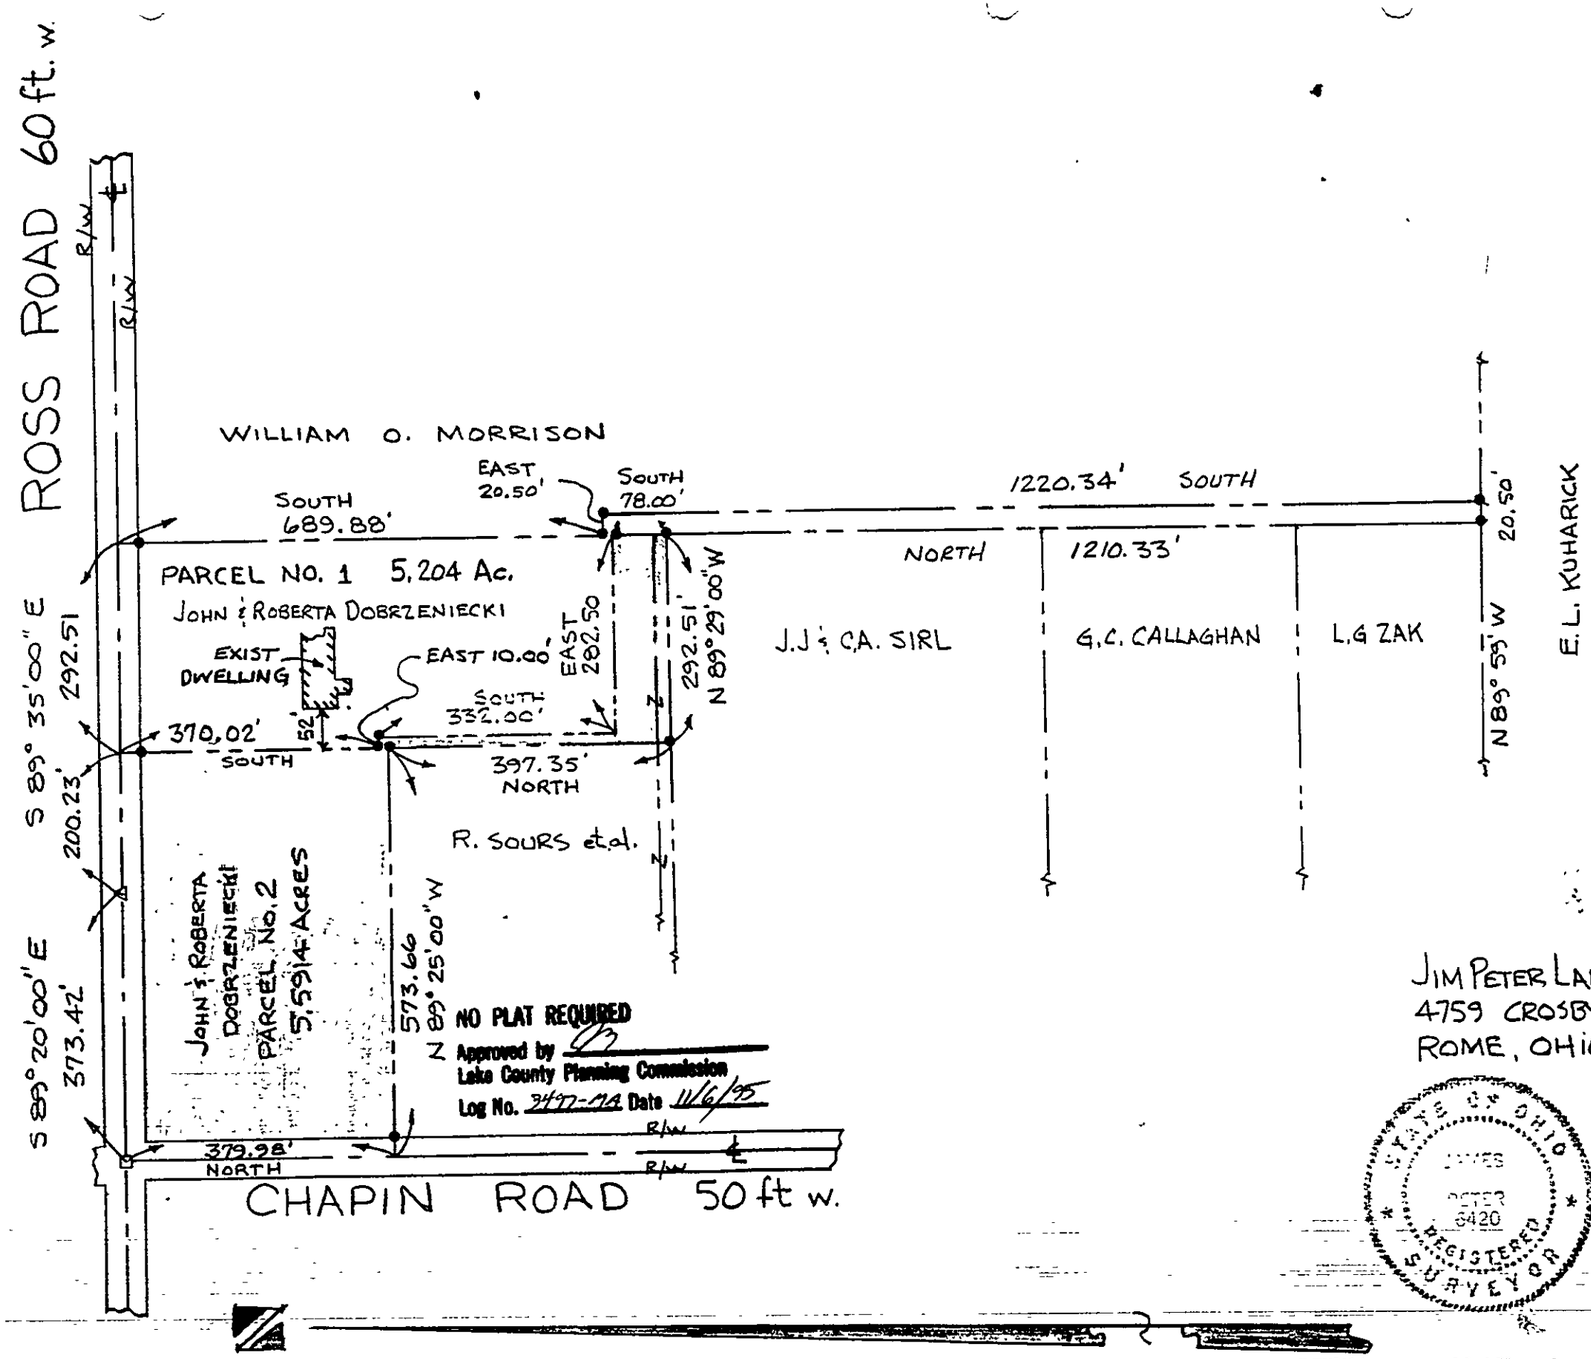

JIM PETER LAND SURVEY
4759 CROSBY-COOK Rd.
ROME, OHIO 44085

STATE OF OHIO
JAMES PETER 6420
REGISTERED SURVEYOR

Job No
950909