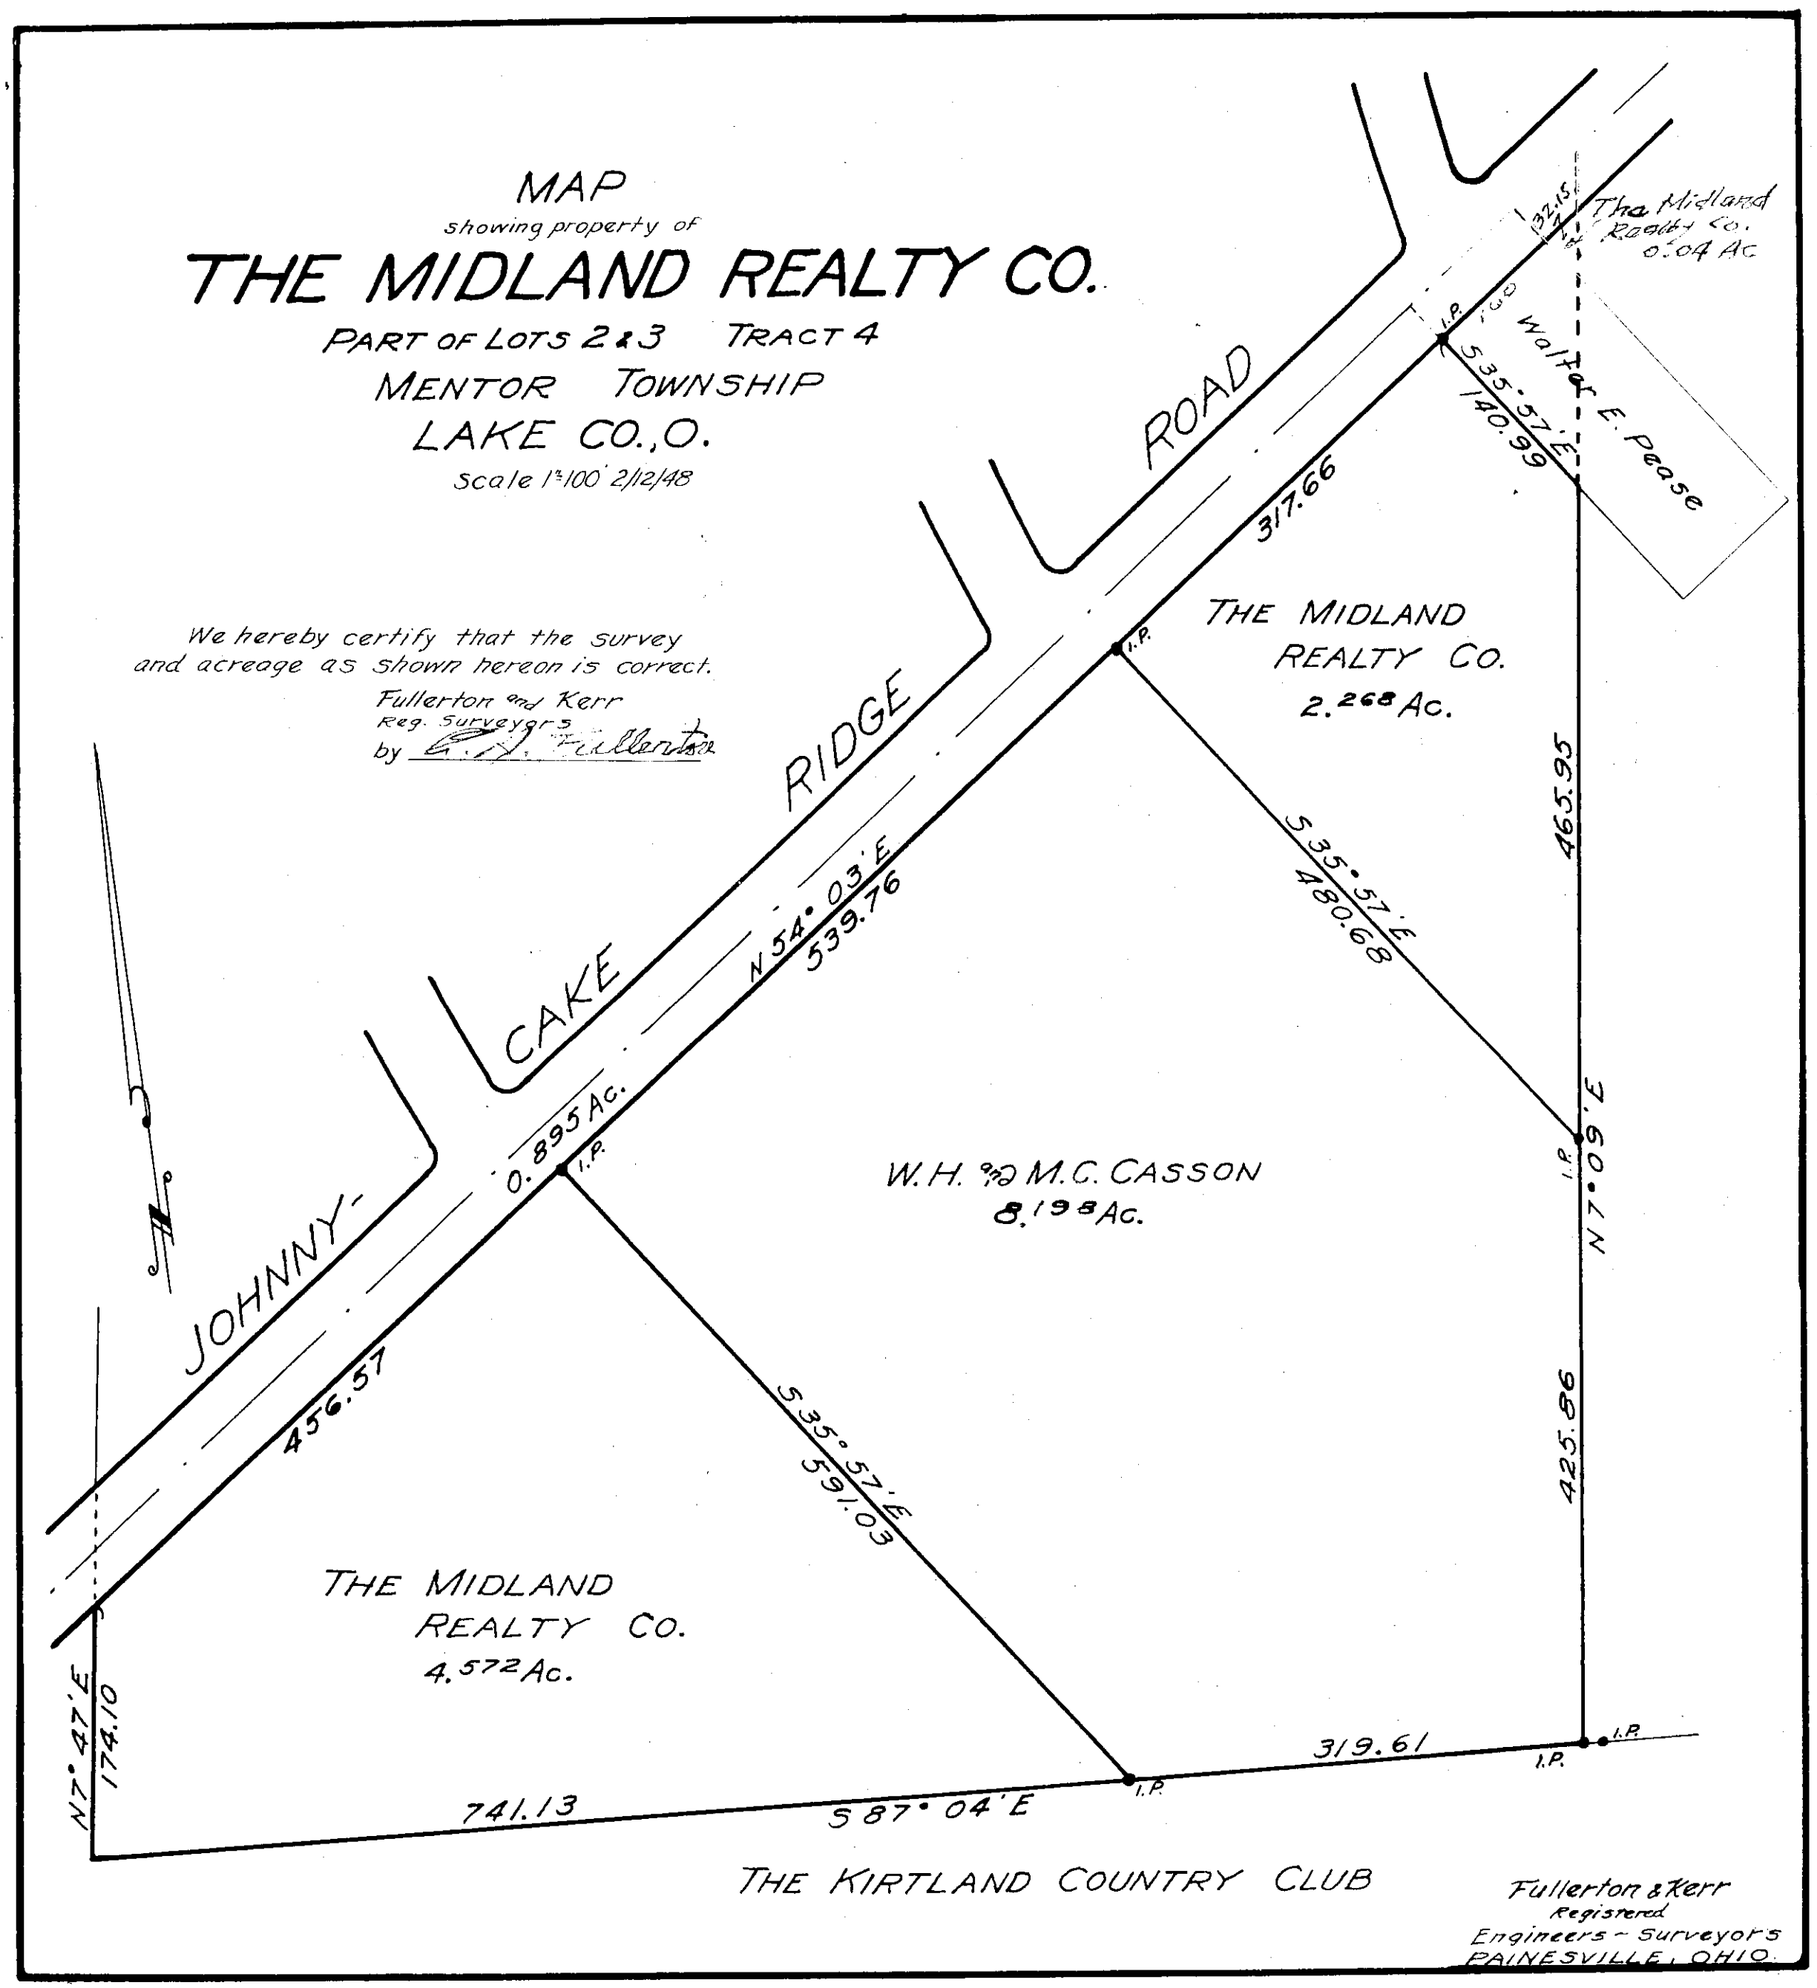
MAP
showing property of
THE MIDLAND REALTY CO.
PART OF LOTS 2 & 3 TRACT 4
MENTOR TOWNSHIP
LAKE CO., O.
Scale 1"=100' 2/12/48
We hereby certify that the survey and acreage as shown hereon is correct.
Fullerton and Kerr
Reg. Surveyors
by G. J. Fullerton
JOHNNY CAKE RIDGE ROAD
The Midland Realty Co. 0.04 Ac
132.15
I.P.
100
Walter E. Pease
S 35° 57' E
140.99
317.66
THE MIDLAND REALTY CO.
2.268 Ac.
N 54° 03' E
539.76
S 35° 57' E
480.68
465.95
N 7° 09' E
0.895 Ac.
W.H. & M.C. CASSON
8.198 Ac.
456.57
S 35° 57' E
591.03
425.86
THE MIDLAND REALTY CO.
4.572 Ac.
N 7° 47' E
174.10
741.13
S 87° 04' E
319.61
THE KIRTLAND COUNTRY CLUB
Fullerton & Kerr
Registered
Engineers - Surveyors
PAINESVILLE, OHIO.