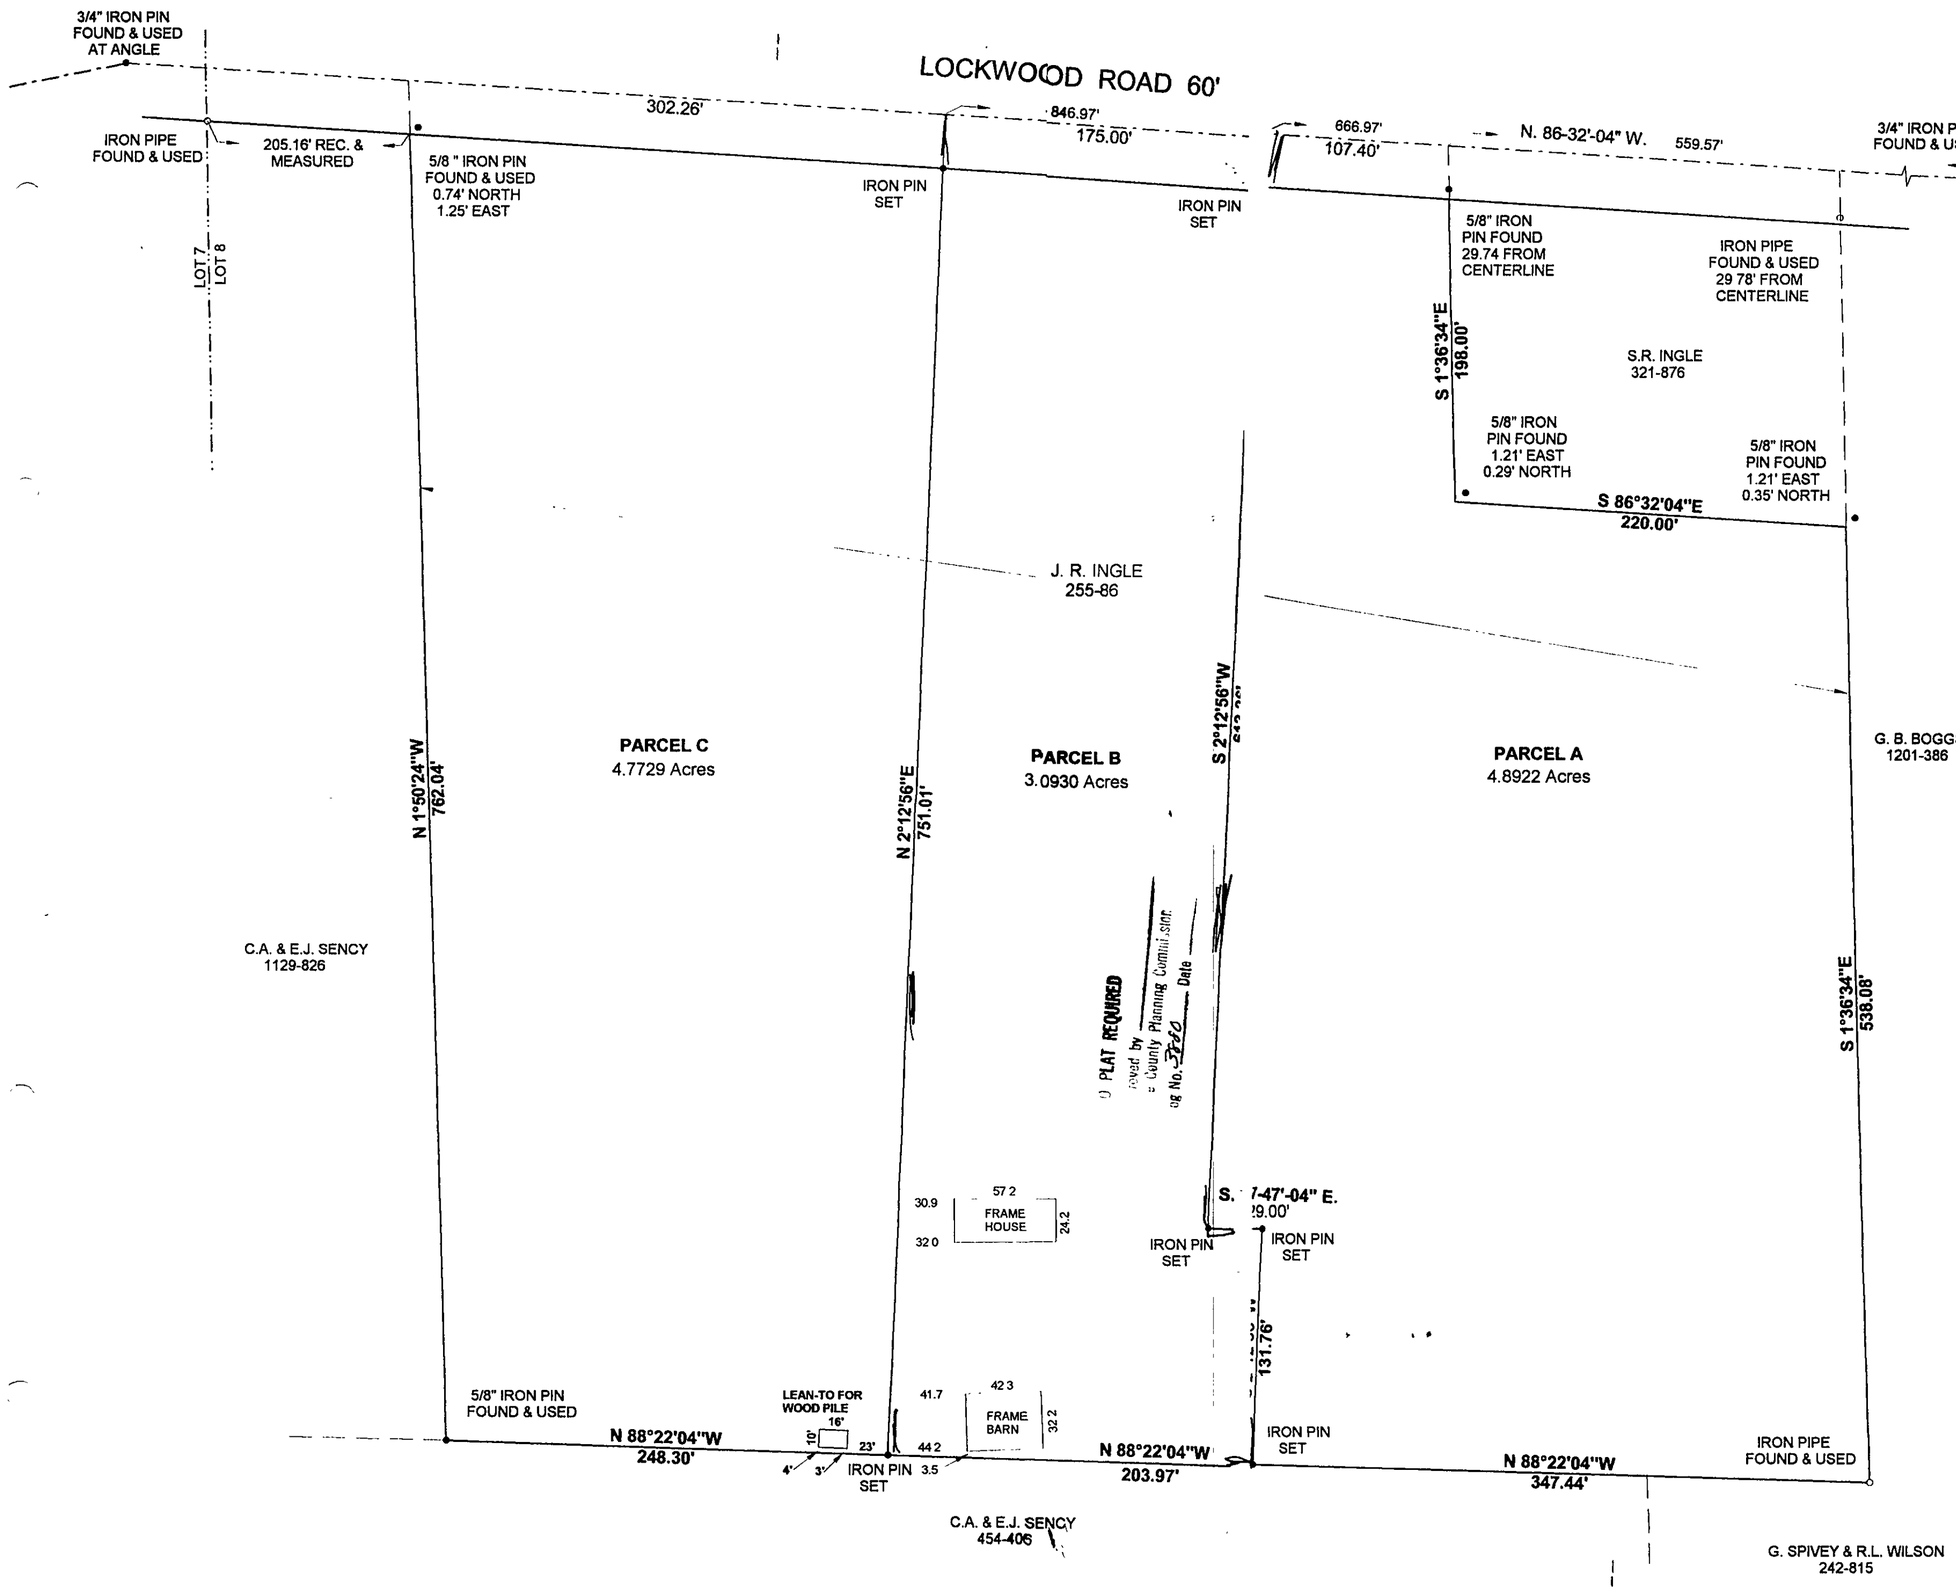

MAP OF SURVEY
FOR
JOHN R. INGLE

KNOWN AS BEING PART OF LOT 8 TRACT 4
IN RANGE 6 TOWNSHIP 12 OF THE
CONNECTICUT WESTERN RESERVE

TOWNSHIP OF MADISON

COUNTY OF LAKE STATE OF OHIO

THIS MAP OF SURVEY REPRESENTS A TRUE FIELD SURV
PERFORMED BY ME ON AUGUST 30, 1999. DISTANCES AF
EXPRESSED IN FEET AND DECIMAL PARTS THEREOF IN
ACCORDANCE WITH OHIO ADMINISTRATIVE CODE 4733-
IRON PINS SET ARE 5/8" X 30" REBAR CAPPED # 7094.
BEARINGS SHOWN HEREON ARE TO AN ASSUMED
MERIDIAN AND ARE USED TO DENOTE ANGLES ONLY.

JAMES A. ZIEMBA PROFESSIONAL SURVEYOR #7094

STATE OF OHIO
JAMES A. ZIEMBA 7094
PROFESSIONAL SURVEYOR

BENCHMARK SURVEY COMP
5964 SOUTH RIDGE ROAD
MADISON, OHIO 44057