Rec'd 7/2/68
JP.
2 - 6B-9
6B-10
delete 6B-9
Combine on 6B-10

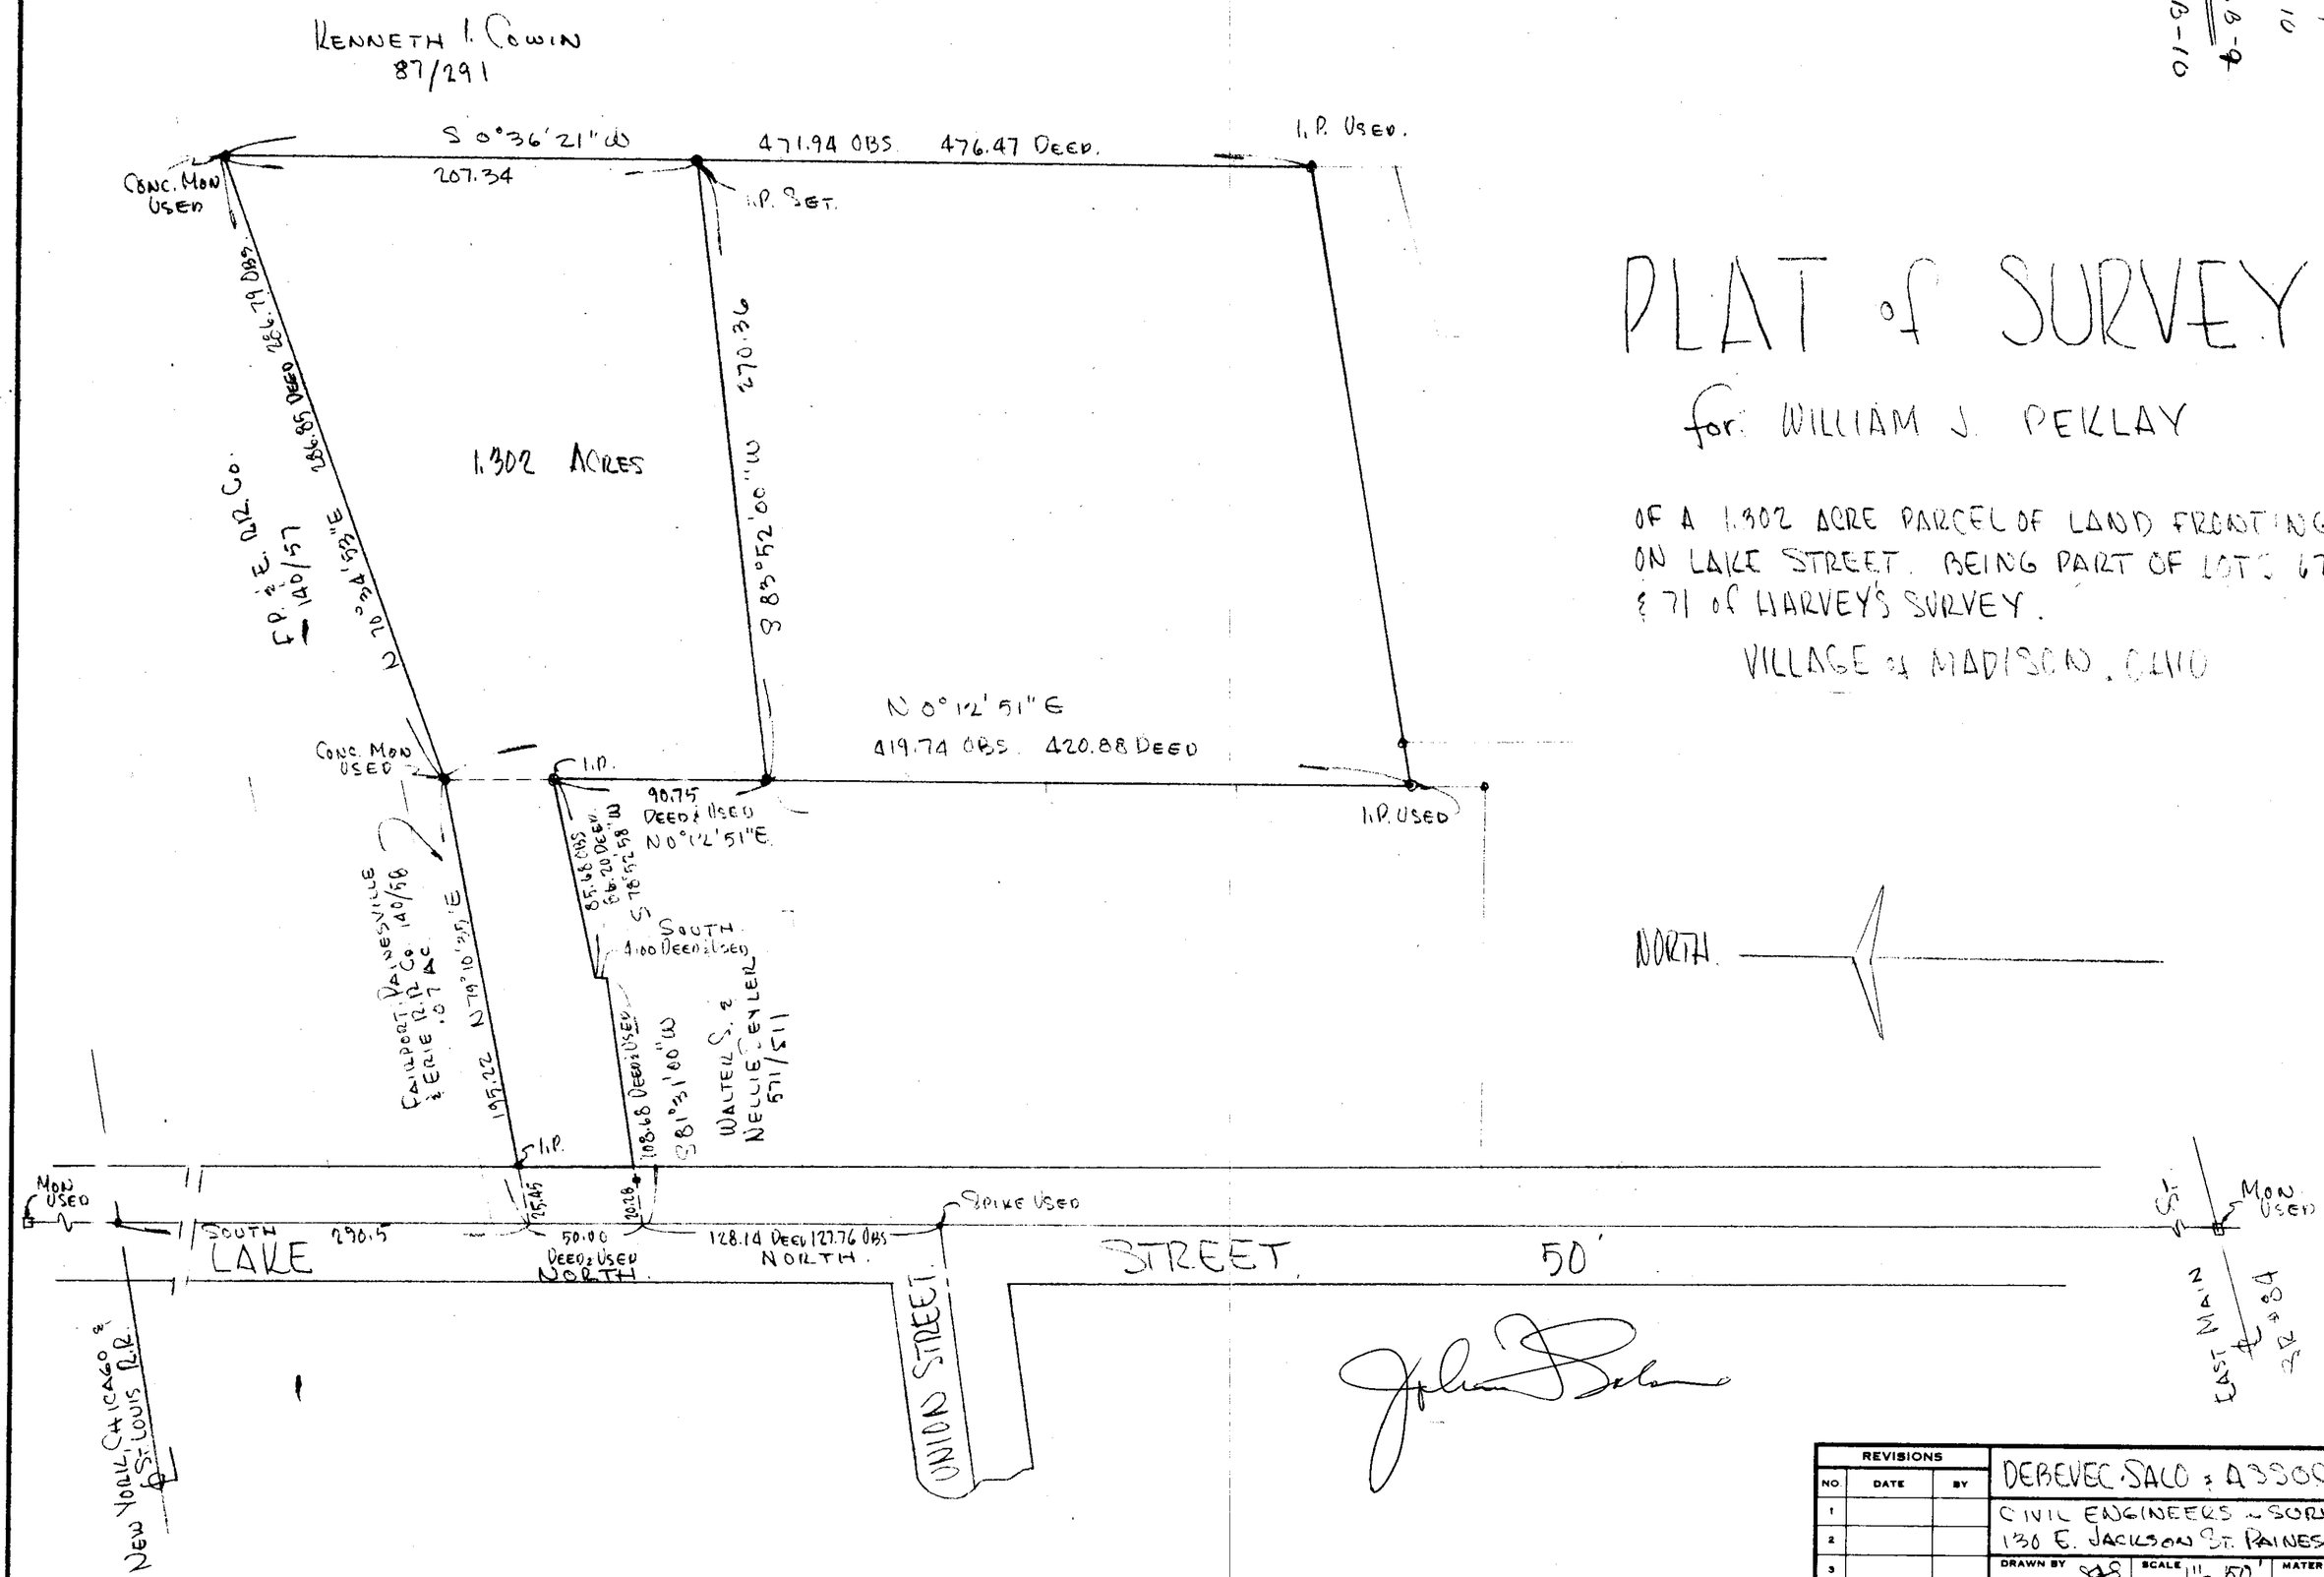

PLAT of SURVEY

for: WILLIAM J. PEKLAY

OF A 1.302 ACRE PARCEL OF LAND FRONTING ON LAKE STREET. BEING PART OF LOTS 67 & 71 of HARVEY'S SURVEY.

VILLAGE of MADISON, OHIO

REVISIONS			DEBEVEC SALO & ASSOC. INC.		
NO.	DATE	BY	CIVIL ENGINEERS - SURVEYORS		
1			130 E. JACKSON ST. PAINESVILLE, O		
2					
3			DRAWN BY JAS	SCALE 1" = 50'	MATERIAL
4			CHK'D	DATE FEB 64	DRAWING NO.
5			TRACED	APP'D	W.O.# 1215