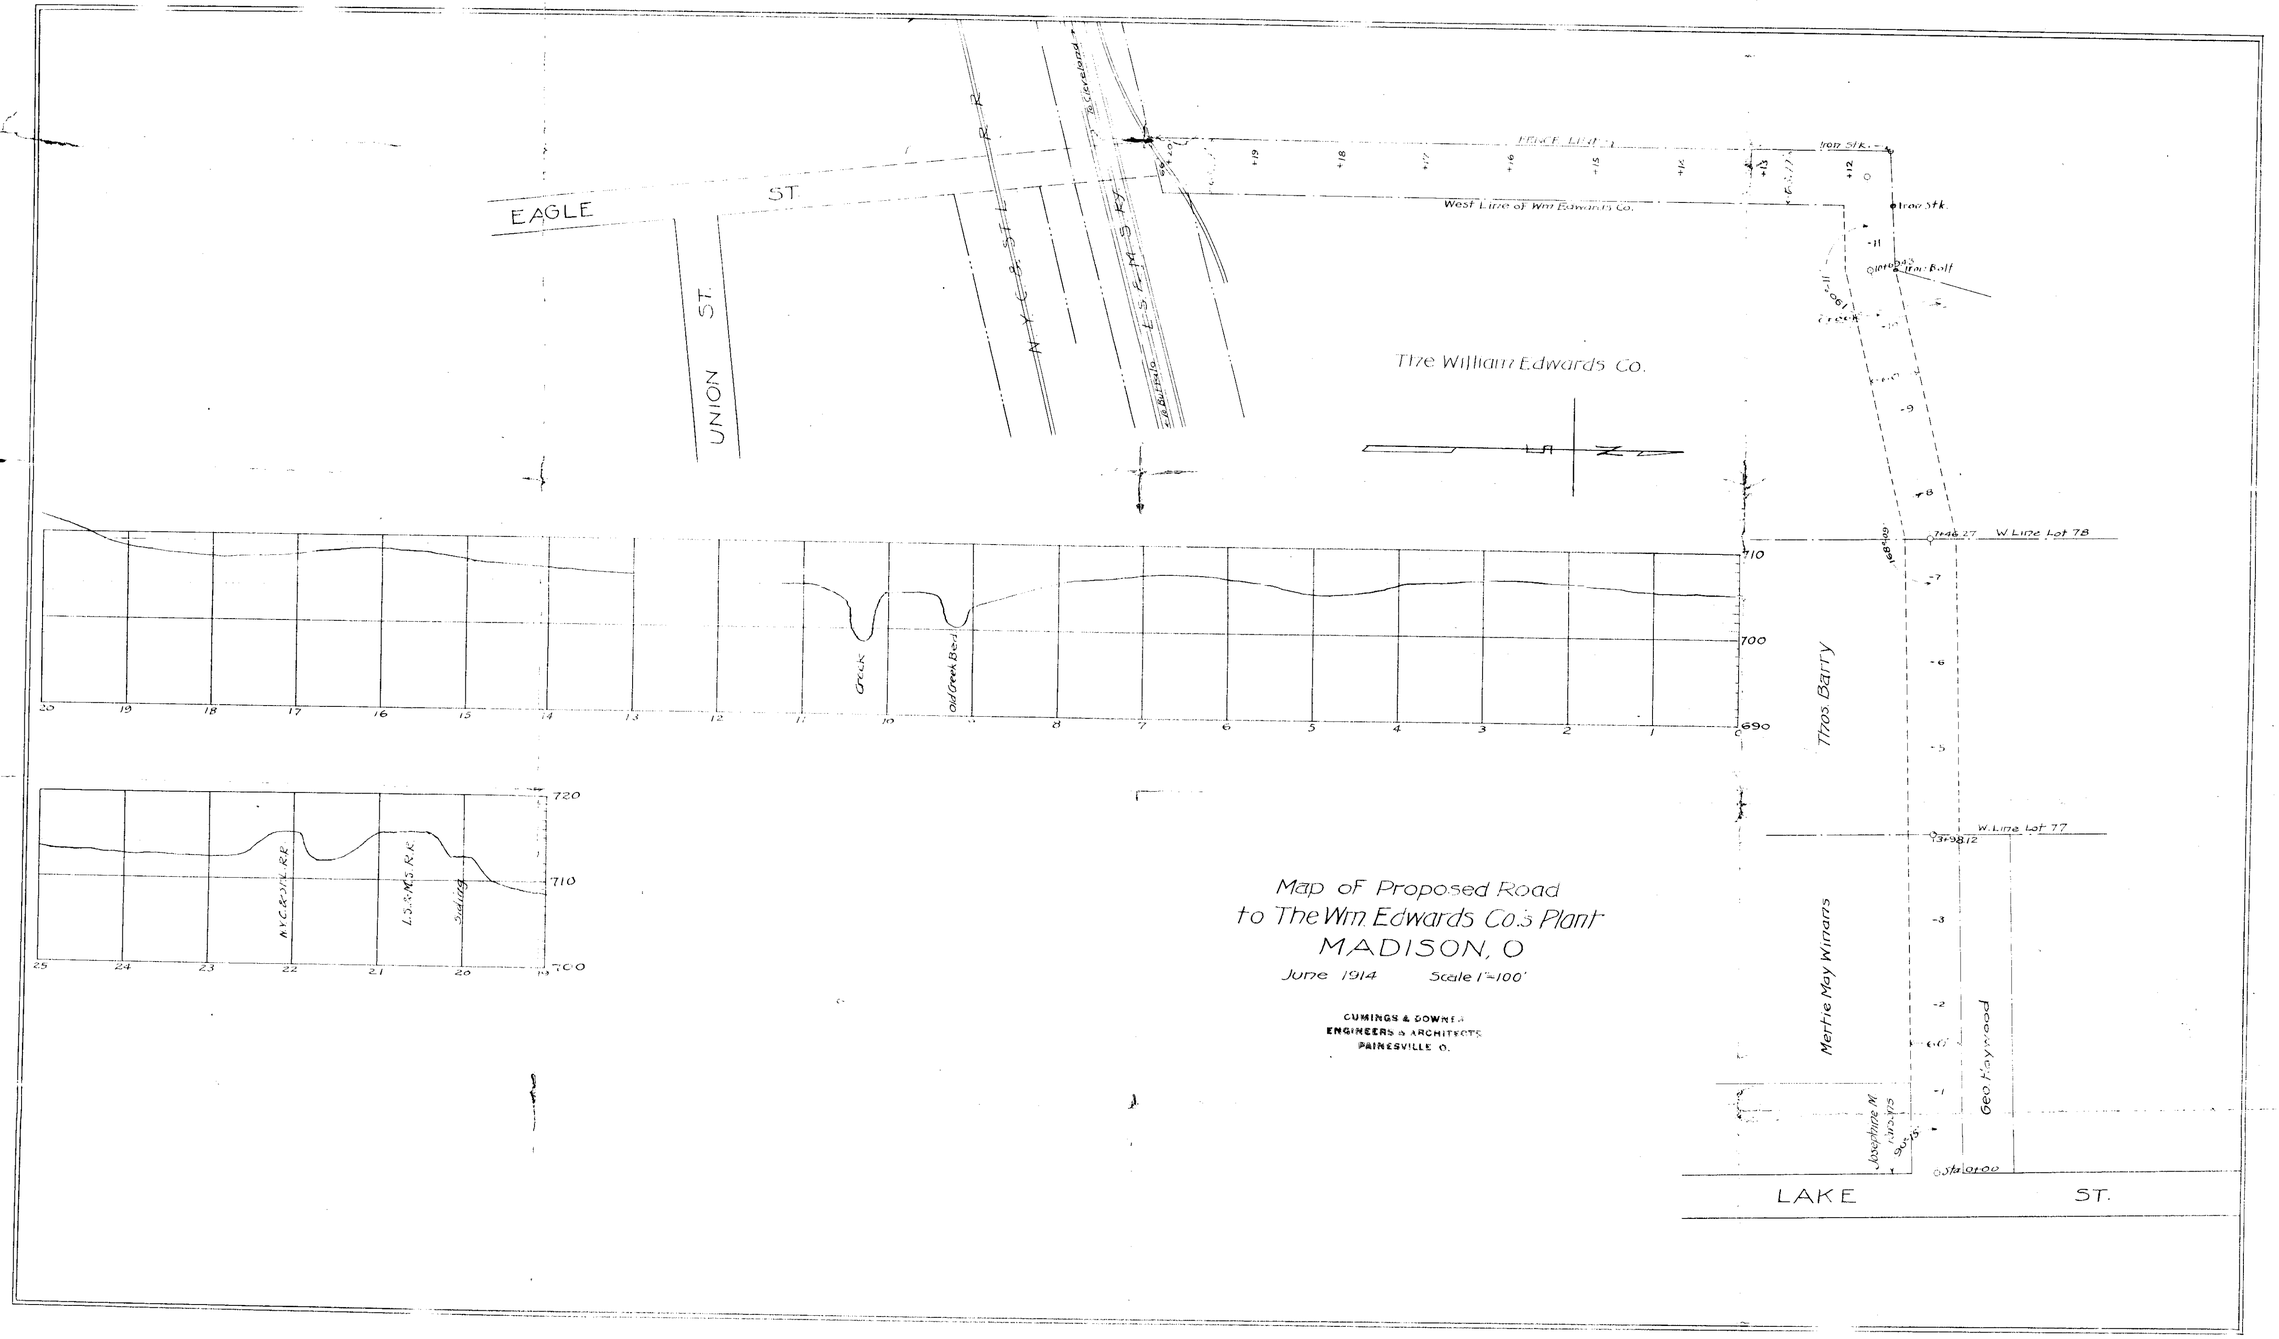
EAGLE ST.
UNION ST.
N.Y.C.&St.L. R.R.
L.S.&M.S. R.R.
To Cleveland
To Buffalo
West Line of Wm Edwards Co.
The William Edwards Co.
Iron Stk.
Iron Bolt
W Line Lot 78
W. Line Lot 77
Thos. Barry
Mertie May Winans
Geo Haywood
Josephine M.
LAKE ST.
Creek
Old Creek Bed
Siding
N.Y.C.&St.L. R.R.
L.S.&M.S. R.R.
710
700
690
720
Map of Proposed Road
to The Wm. Edwards Co.'s Plant
MADISON, O
June 1914 Scale 1"=100'
CUMINGS & DOWNES
ENGINEERS & ARCHITECTS
PAINESVILLE O.