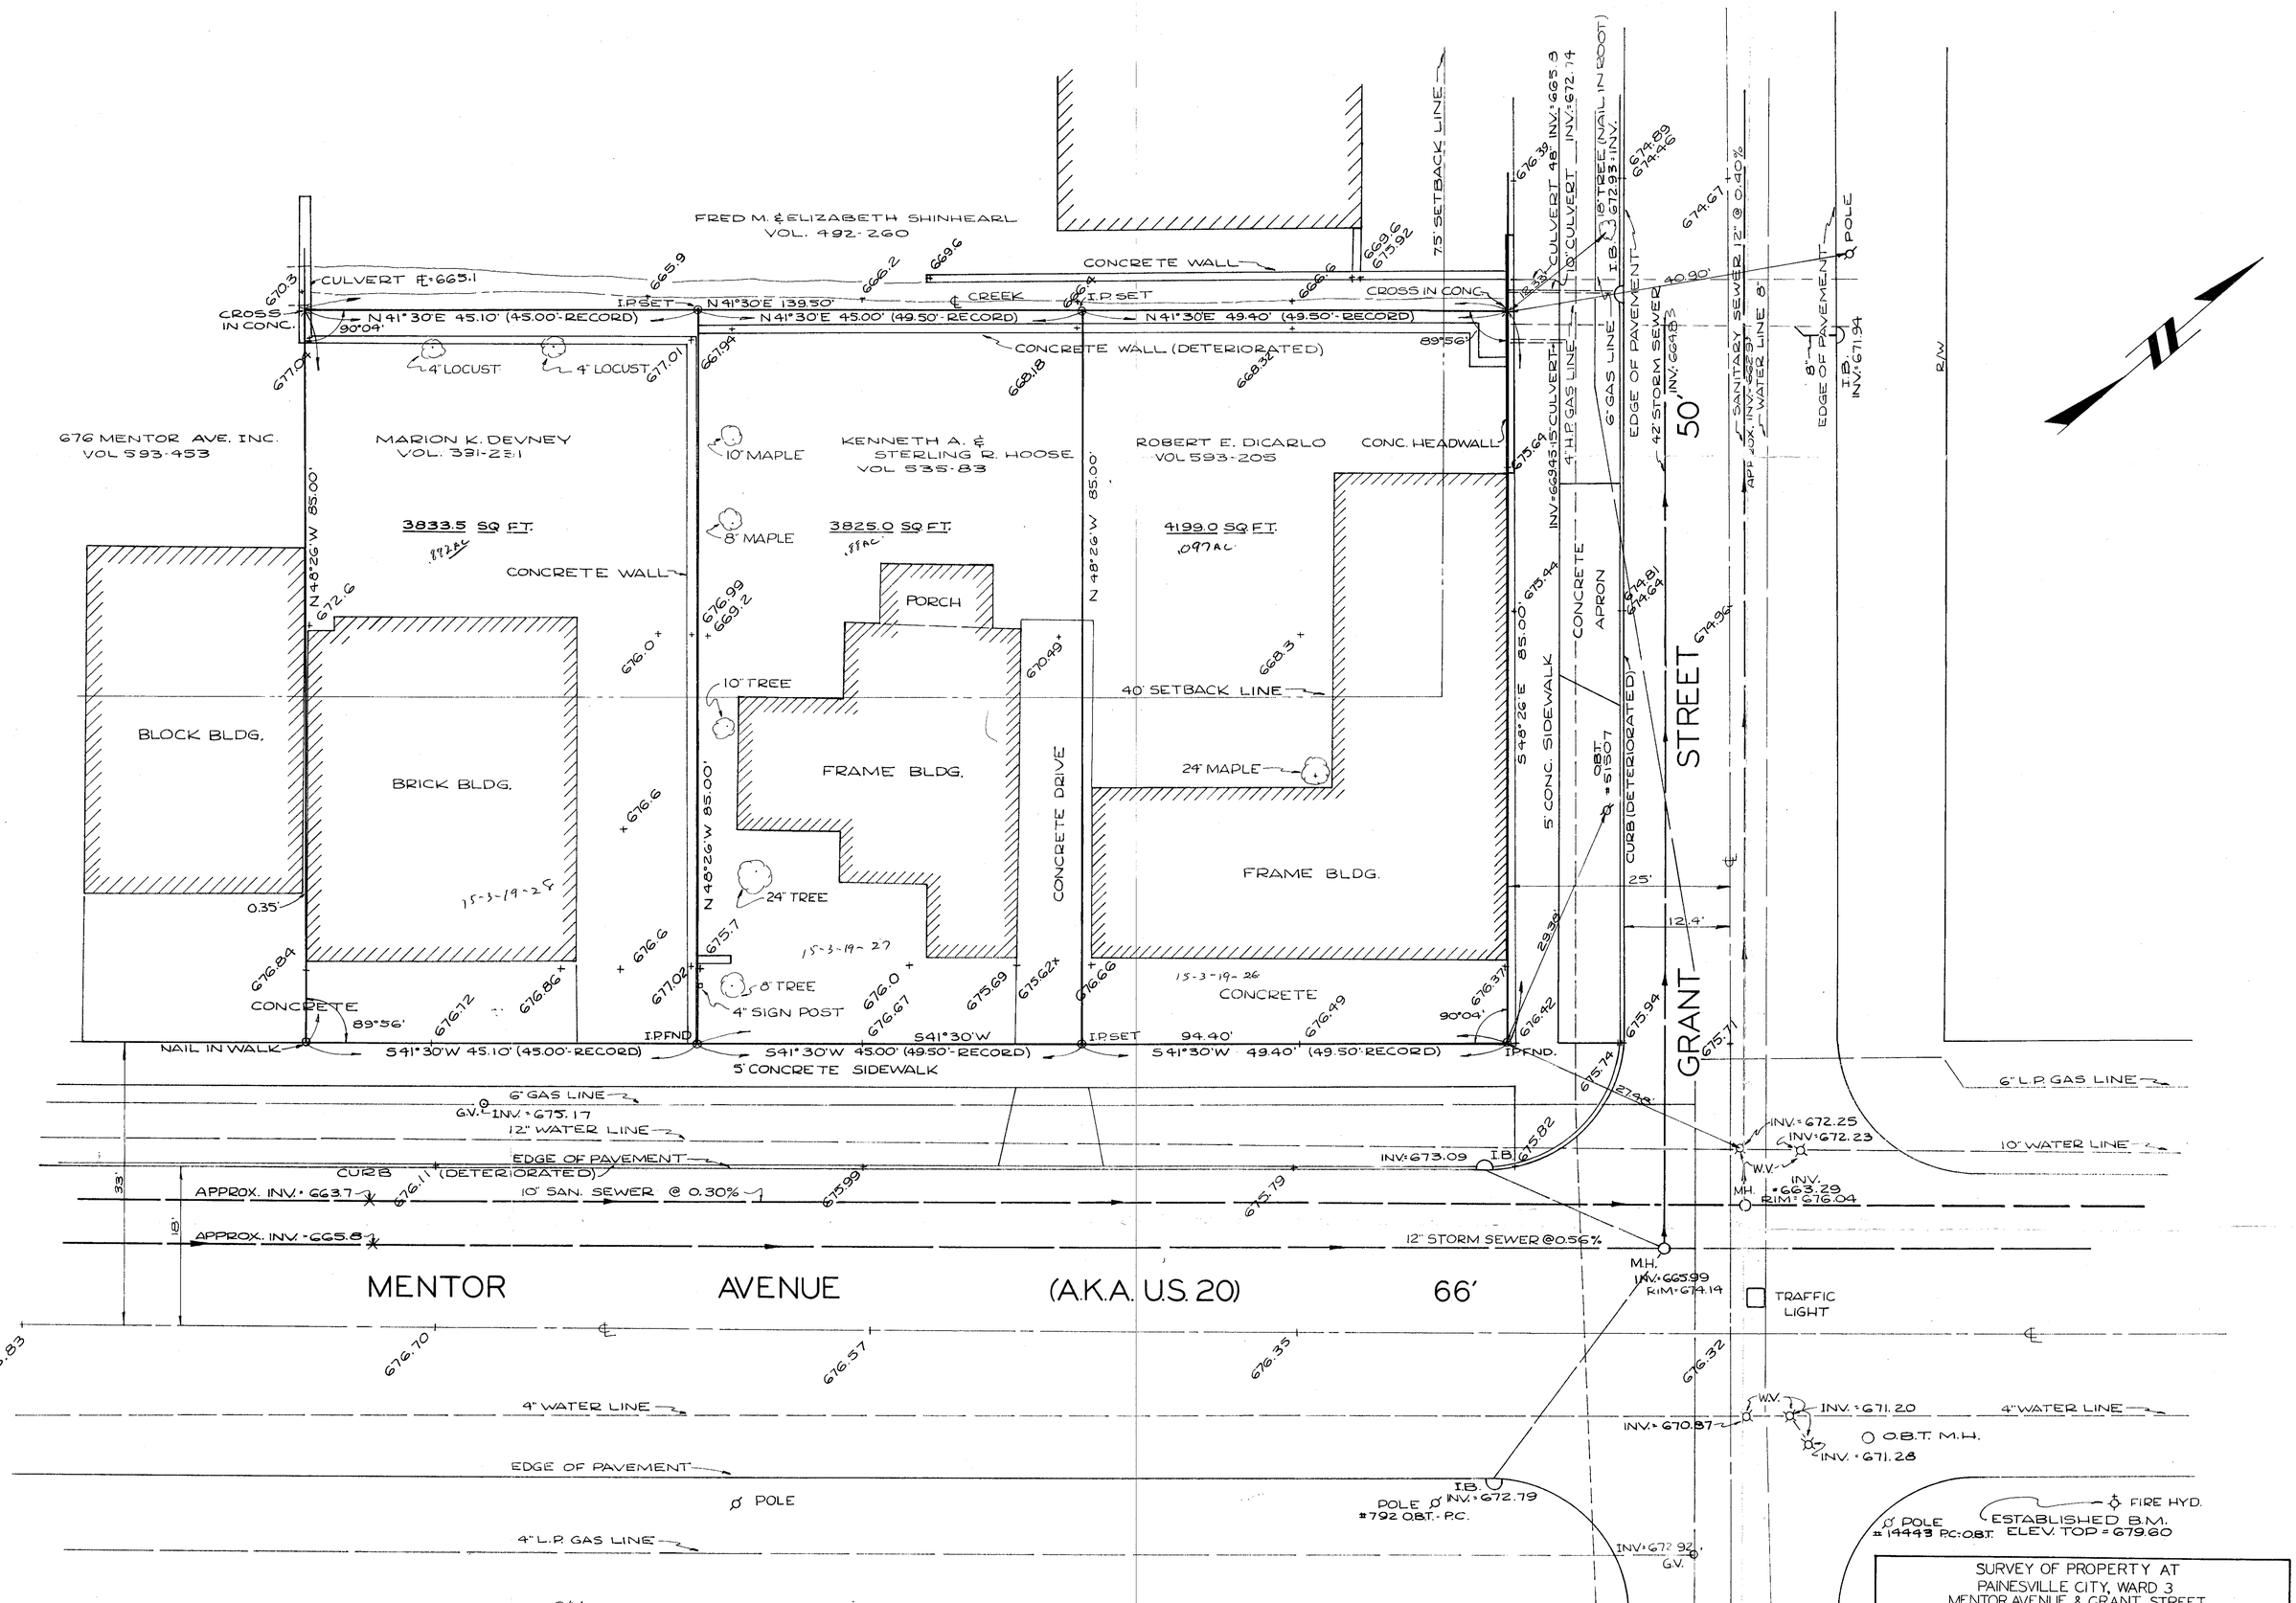

MISCELLANEOUS INFORMATION

- ELEVATIONS BASED ON U.S.G.S.
- MENTOR AVE. SIDELINE BEARING TAKEN FROM RECORD PLAT - BENJAMIN BISSEL SURVEY
- MINIMUM COVER FOR WATERLINES = 4'9"
- MINIMUM GAS LINE COVER = 2'0"
- NO APPARENT SEVERE FLOODING CONDITIONS
- ISLAND SETBACK = 15'0" MINIMUM
- SEWERS - PAINESVILLE CITY
- GRANT STREET AUTHORITY - PAINESVILLE CITY

LOCAL UTILITIES

TELEPHONE:
THE OHIO BELL TELEPHONE COMPANY
BUSINESS OFFICE - 125 E. ERIE ST.
PAINESVILLE, OHIO 44077

POWER:
PAINESVILLE CITY ELECTRIC PLANT
325 RICHMOND ST.
PAINESVILLE, OHIO 44077
PAINESVILLE CITY ELEC. DIST., SERV. & REPAIR
459 STORRS ST.
PAINESVILLE, OHIO 44077

WATER:
PAINESVILLE CITY WATER DEPT.
459 STORRS ST.
PAINESVILLE, OHIO 44077

UTILITIES BUSINESS OFFICE
7 RICHMOND ST.
PAINESVILLE, OHIO 44077

GAS:
THE EAST OHIO GAS COMPANY
168 N. ST. CLAIR ST.
PAINESVILLE, OHIO 44077

SURVEY OF PROPERTY AT
PAINESVILLE CITY, WARD 3
MENTOR AVENUE & GRANT STREET
LAKE COUNTY, OHIO
FOR
SIBARCO STATIONS, INC.
ATLANTIC RICHFIELD COMANY, AGENT
260 SOUTH BROAD ST., PHILADELPHIA, PENNA.

PLAT AND TOPOGRAPHY

CHECKED BY:	DATE:	PREPARED BY:	SEAL:
P.S.	2-68	FULLERTON, KERR & ASSOC. ENGINEERS & SURVEYORS 180 SOUTH STATE ST. PAINESVILLE, OHIO BY Elis Sofilice	
SCALE: 1/8" = 1'0"			
AUTH. NO.:			
DRAWING NO.: S-0635-WP			