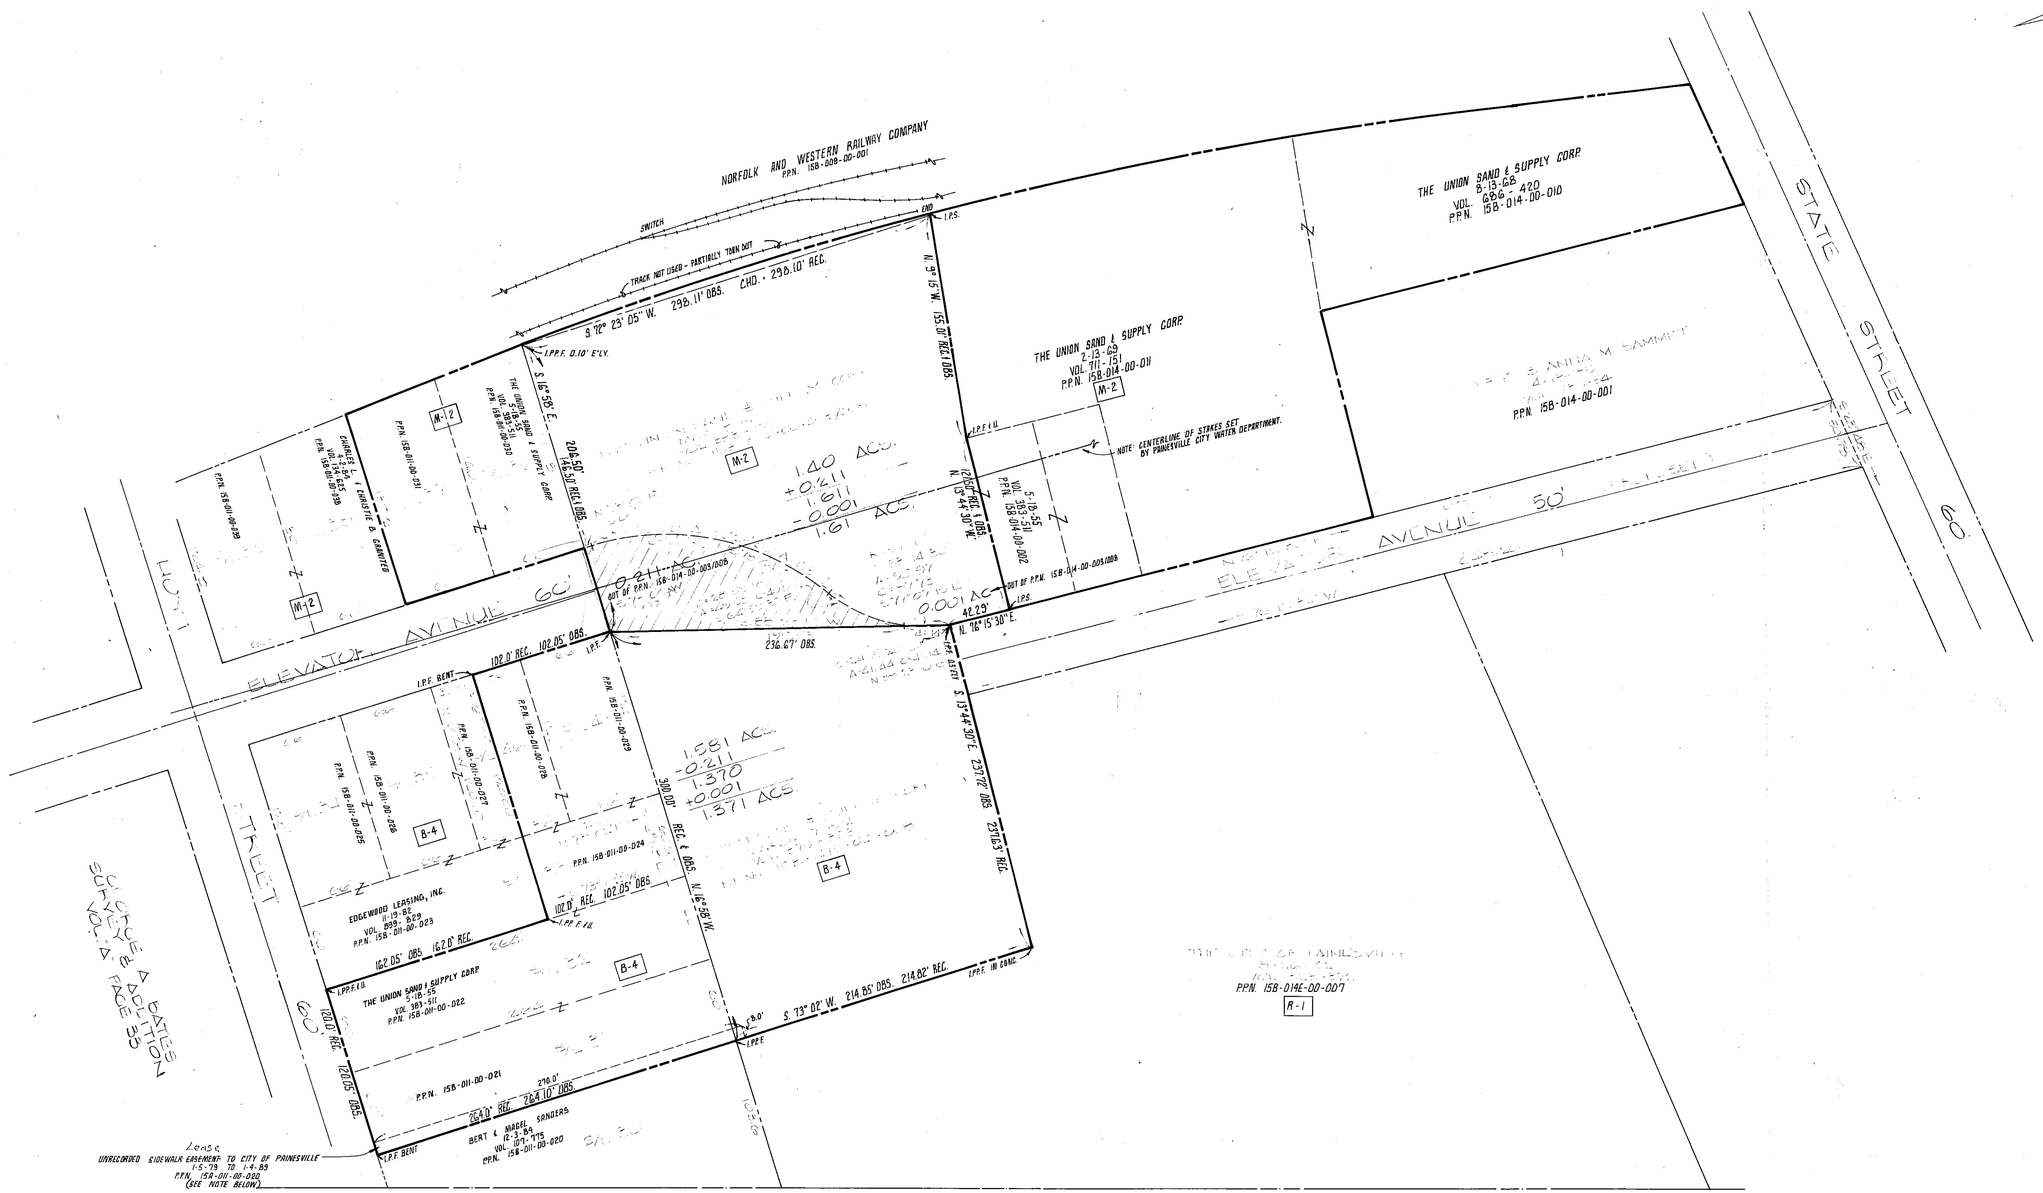

NOTE:
UNRECORDED EASEMENT LOCATION, DIMENSIONS, AND OTHER PARTICULARS FURNISHED BY THE OFFICE OF THE PAINESVILLE CITY ENGINEERS AND SHOWN AT THEIR INSISTANCE.

EDGEWOOD SUBDIVISION
VOL. "G" PAGE 140

COLPETZER-THOMAS, INC.
AN ENGINEERING GROUP
WILLOUGHBY • MENTOR • NORTH CANTON • STEUBENVILLE • LORAIN

REV. NO.	DESCRIPTION	DATE	BY	CH'K'D.

DATE: NOV. 26, 1986
DRAWN BY: T.P. Hadden
CHECKED BY:
APPROVED BY:
F.B. No. ____ PG. ____

PLAT OF PROPERTY
FOR
UNION SAND & SUPPLY CORP.
- AS PREPARED FROM DEED RECORDS -
BEING IN PARTS OF ORIGINAL LOT 14 TRACT 2
NOW IN
PAINESVILLE CITY - LAKE COUNTY - OHIO

SCALES	
HOR. 1" - 50'	
VERT.	
CONTRACT No.	
87-118	
SHEET NO.	OF

7522 1-1