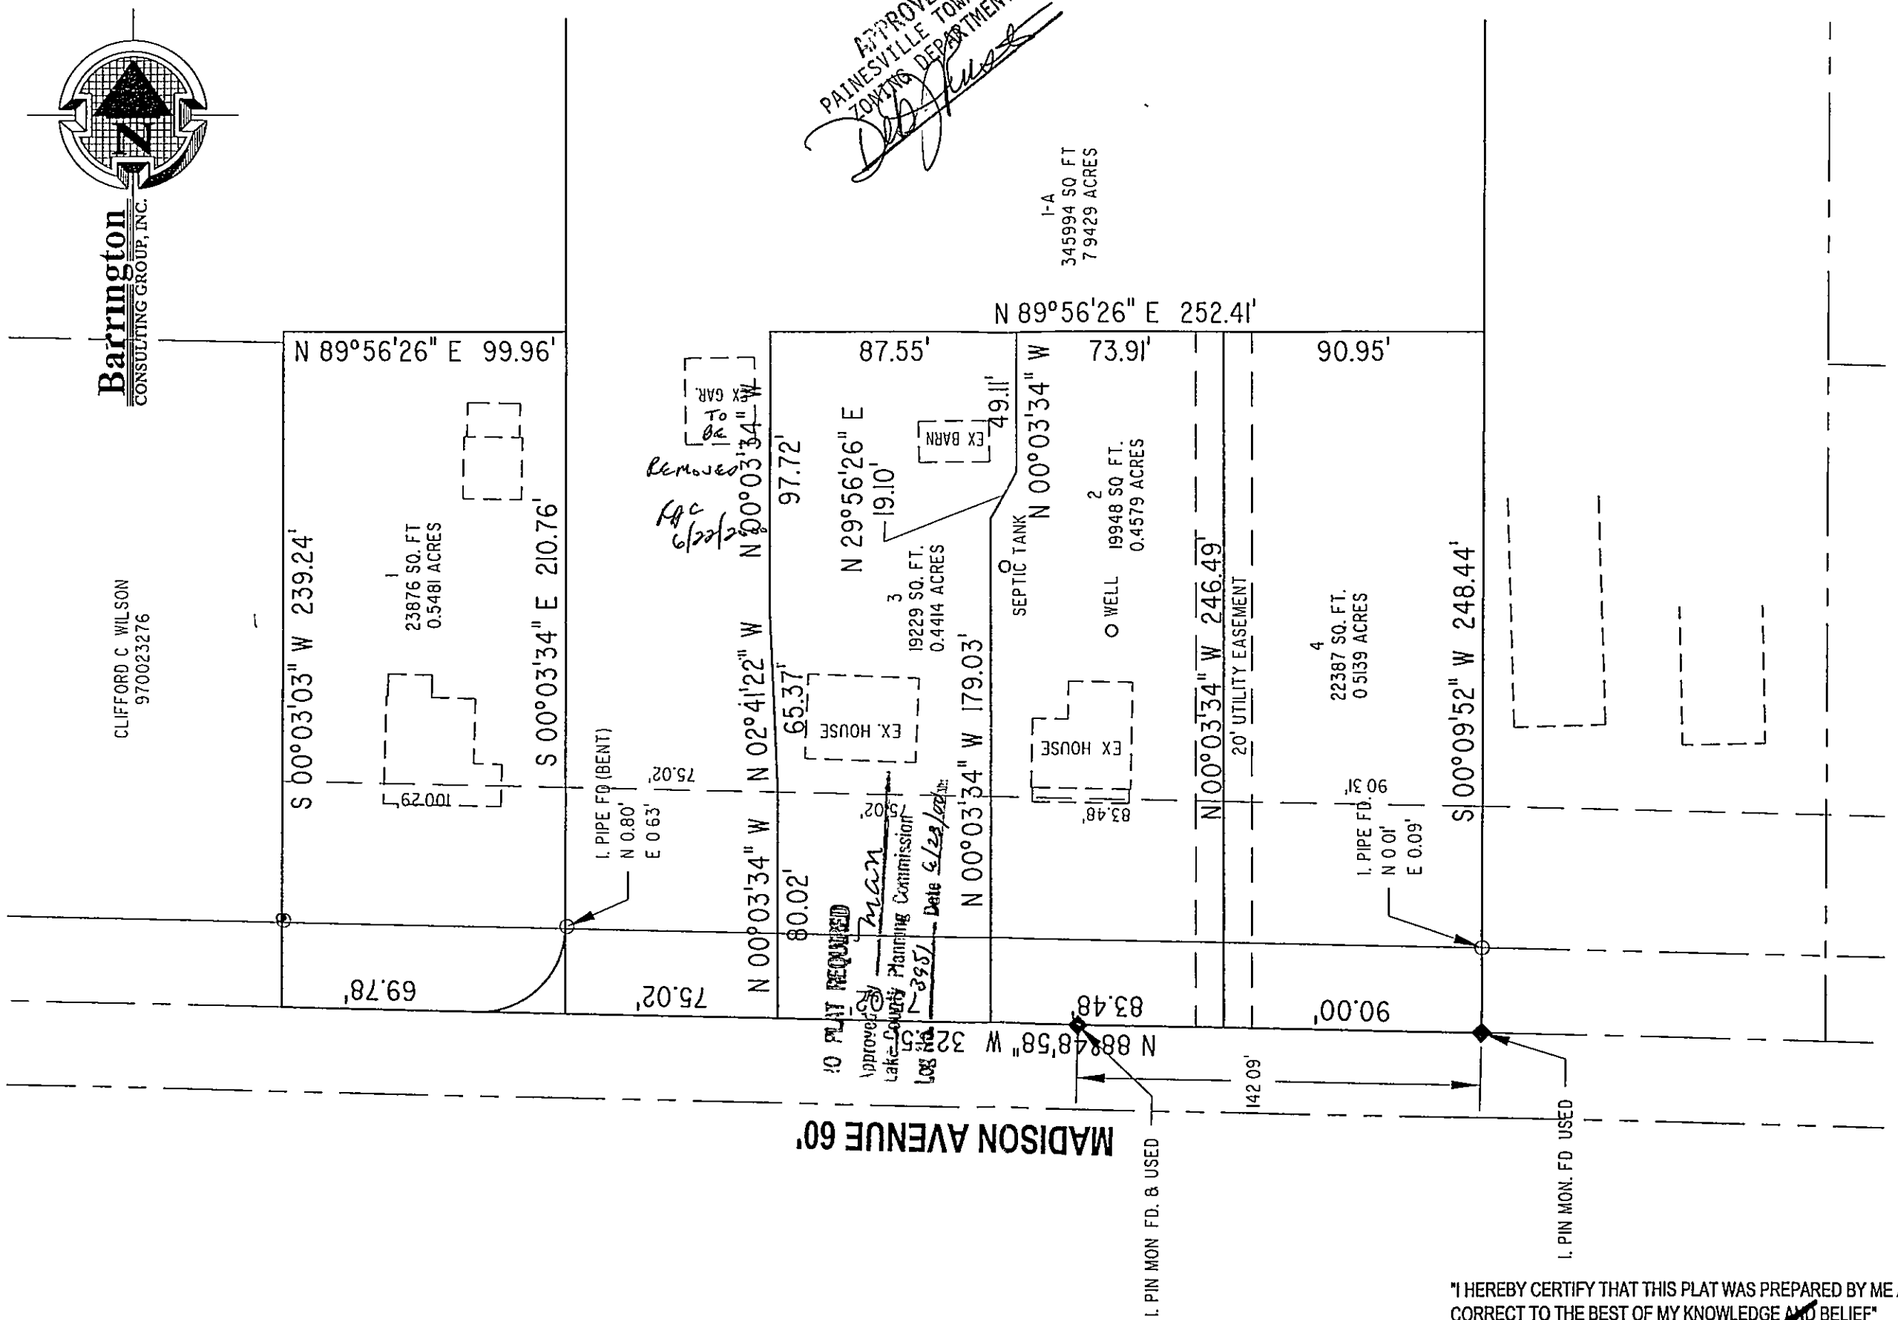

"I HEREBY CERTIFY THAT THIS PLAT WAS PREPARED BY ME AND IS CORRECT TO THE BEST OF MY KNOWLEDGE AND BELIEF"

DAVID W. NOVAK, P.S. No. 7507

CERT 7 DWG

FORM C:\SCI2\LIBRARY\FORMS\BCGA3-1.DWG

00048B

REVISIONS	BY

Barrington
CONSULTING GROUP, INC.
3834 WESTERN PARKWAY, SUITE 10
WILLOUGHBY, OHIO 44094
PHONE 440.946.1761 FAX 440.918.0486

STATE OF OHIO
DAVID NOVAK
S-7507
REGISTERED SURVEYOR

LOT SPLIT

951 AND 959 MADISON AVENUE, PAINESVILLE TOWNSHIP
P.P. No. 11A-021D-00-001-0

LITTLE MOUNTIAN HOMES, INC.

DRAWN	D.W. NOVAK
CHECKED	DWN
DATE	MAY 31, 2000
SCALE	1" = 50'
JOB NO	00048
SHEET	1 OF 1 SHEETS

Barrington Consulting Group, Inc
2000\00048\00048BC.dwg Mon Jun 19 14 58. 44 2000 Copyright Barrington Consulting Group, Inc