PLAT OF LOT SPLIT
FOR DRILLEX, INC.
BEING IN THE ASHBOURNE RESUBDIVISION No. 1
PAINESVILLE TWP., LAKE COUNTY, OHIO

SCALE: 1" = 20' FEBRUARY 23, 1996

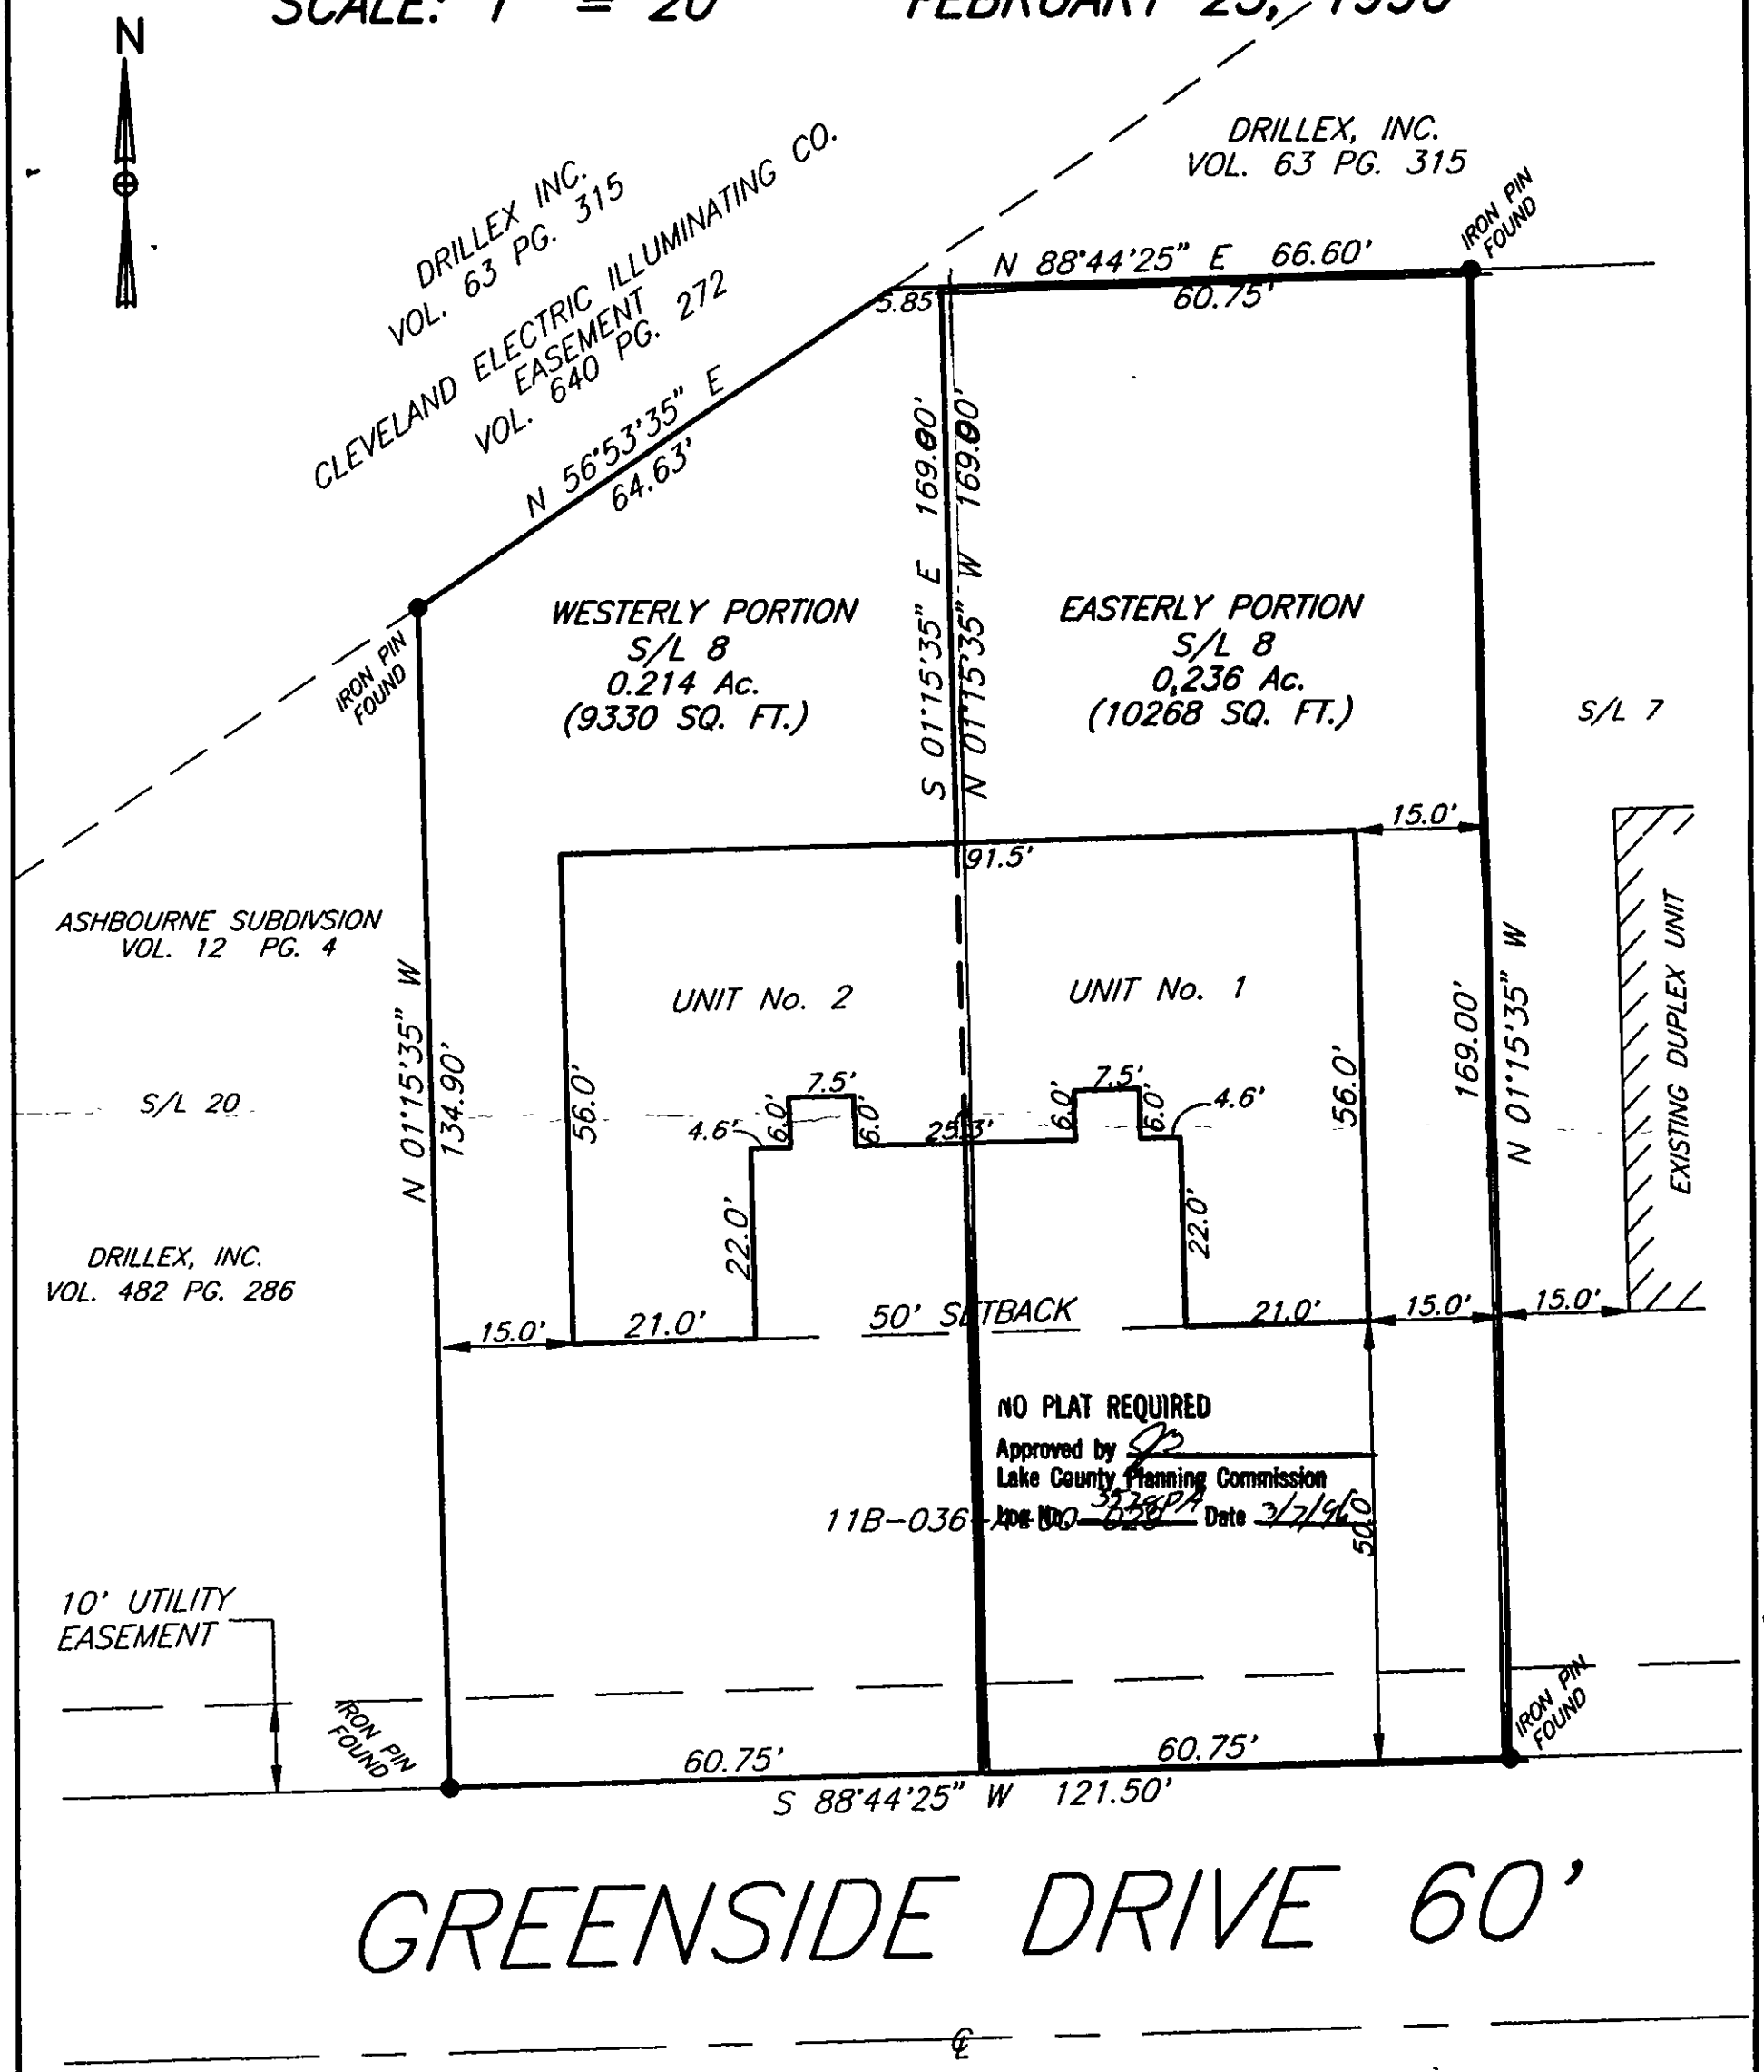

SURVEYORS CERTIFICATION

I HEREBY CERTIFY THAT THIS PLAT WAS PREPARED BY ME AND IS CORRECT TO THE BEST OF KNOWLEDGE AND BELIEF.

STATE OF OHIO
RICHARD BILSKI
5244
REGISTERED SURVEYOR

DATE 2-23-96

REGISTERED SURVEYOR No. PS#5244

CT Consultants, Inc.
Engineers · Architects · Planners
Willoughby · Mentor · Columbus · North Canton · Youngstown