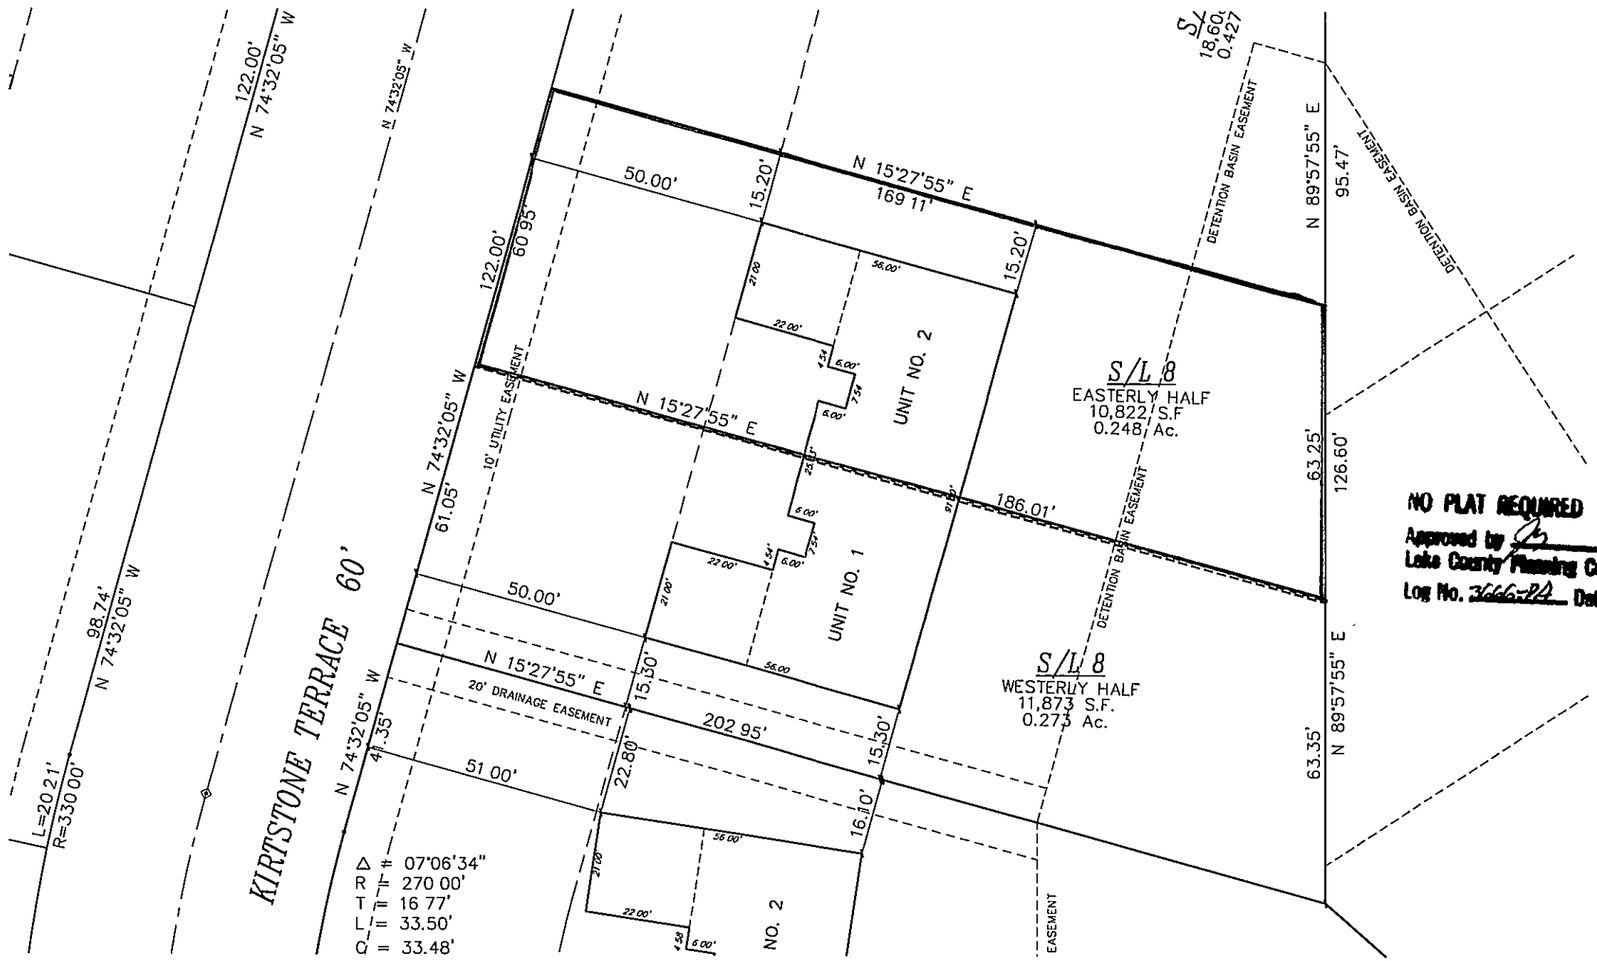

NO PLAT REQUIRED
Approved by
Lake County Planning Commission
Log No. 3666-94 Date 6/12/97

DESIGN CERTIFICATION

THIS PLAT WAS PREPARED BY ME AND IS CORRECT TO THE BEST OF MY KNOWLEDGE AND BELIEF.

PE NO 59277

CT Consultants, Inc.
Engineers · Architects · Planners
Willoughby · Mentor · Columbus · North Canton · Canfield

REV NO	DESCRIPTION	DATE	BY	CHK'D

EDWARD H. TRESGER, INC.
8100 DEEPWOOD BLVD.
MENTOR, OHIO

DATE MAY 1997
DRAWN BY BRS
CHECKED BY MWC
APPROVED BY MWC
F.B. No. ____ PG. ____

SUBLOT NO. 8 LOT SPLIT
BEING THE WESTERLY HALF OF SUBLOT NO. 8 IN THE PINES SUBDIVISION NO 4 IN PAINESVILLE TOWNSHIP, LAKE COUNTY, OHIO

SCALE
HOR. 1"=30'
VERT.
CONTRACT No. 94290
SHEET NO. 1 OF 1

COPYRIGHT - 03-27-97, 08:45 CT CONSULTANTS, INC. H:\CT\94290\SDSK\LOTSPLIT.DWG (VIEW 8-WEST)