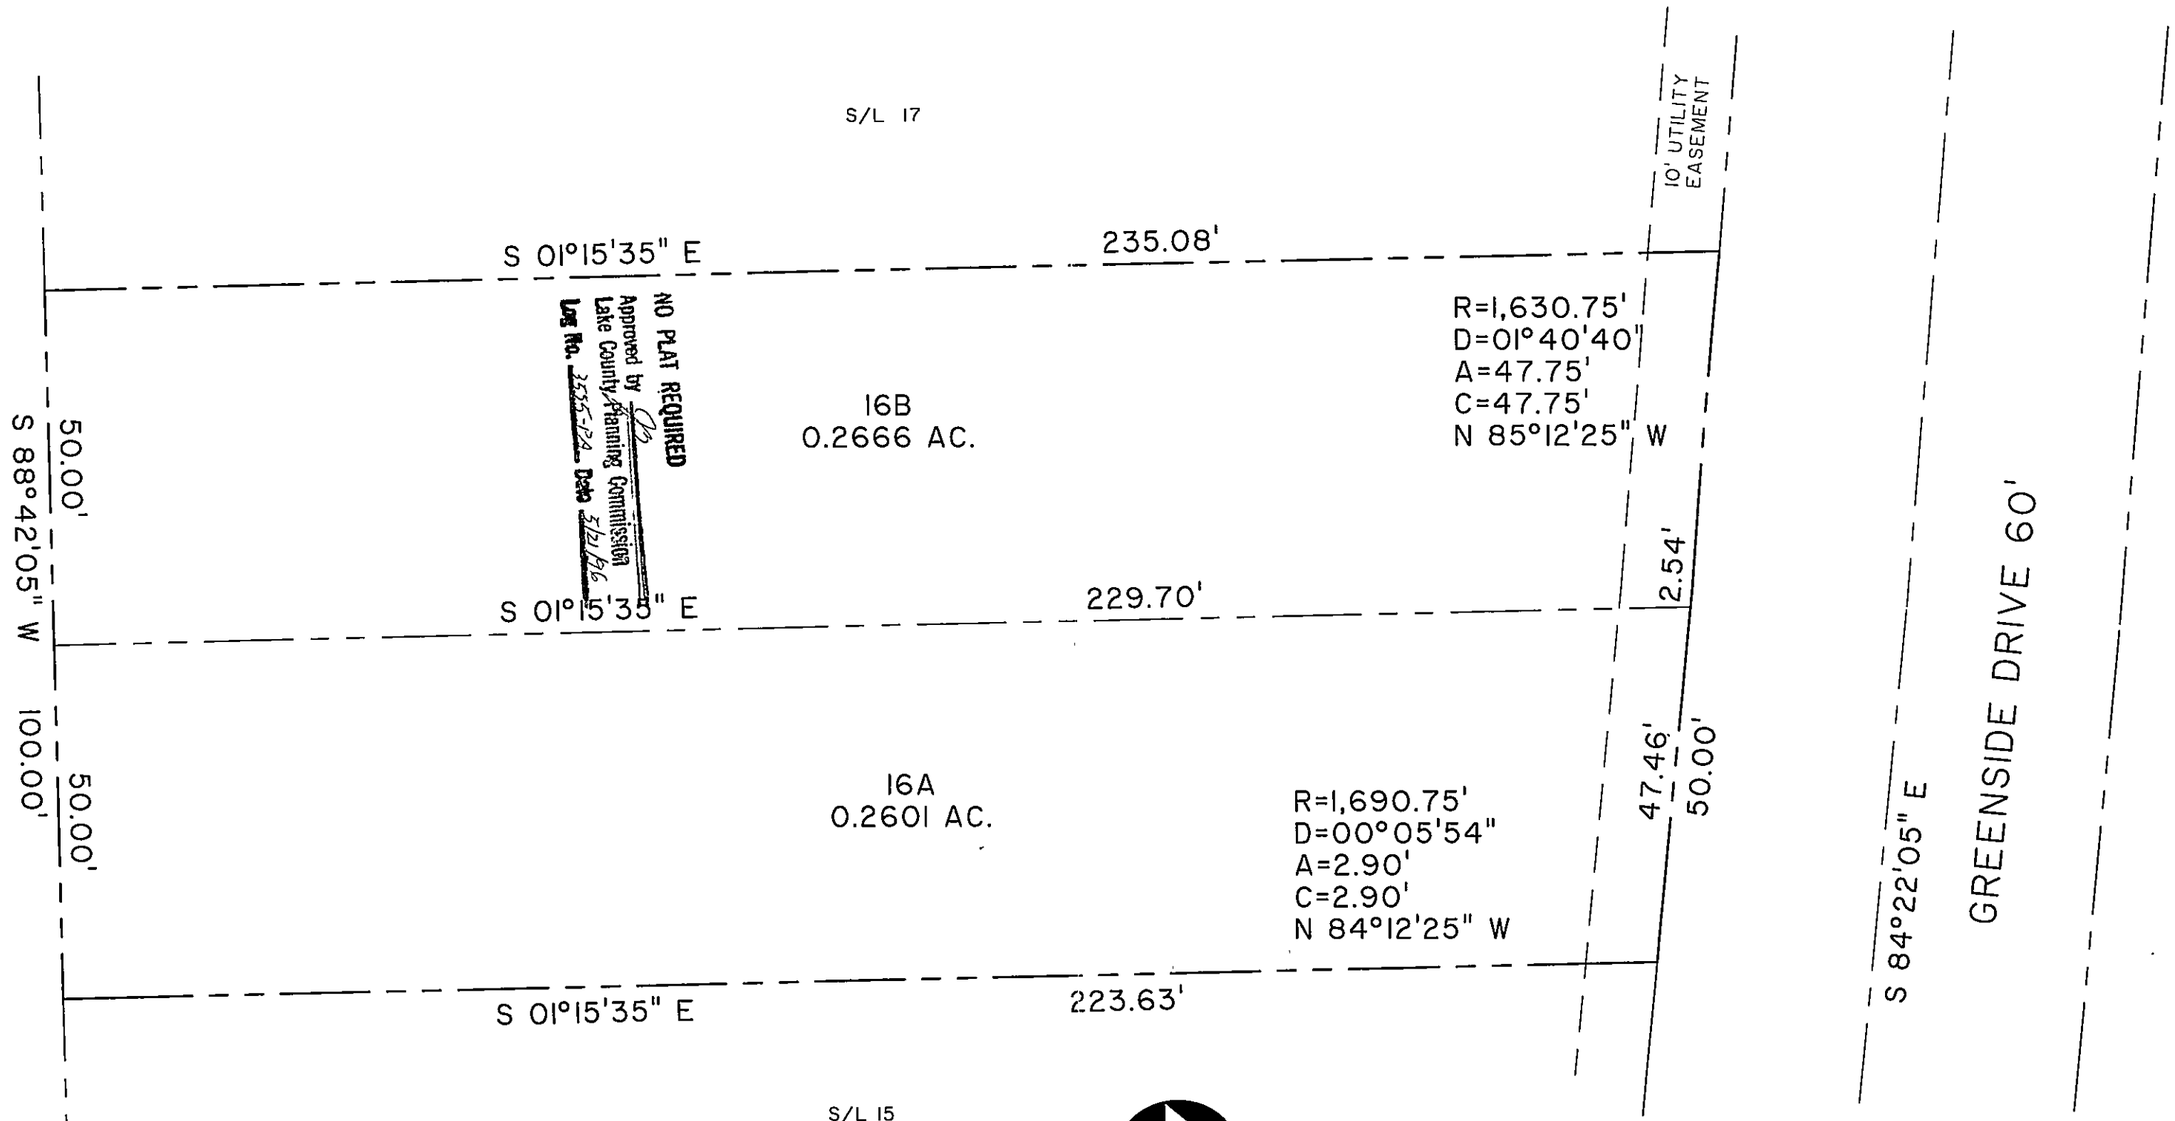

"I HEREBY CERTIFY THAT THIS PLAT WAS PREPARED BY ME AND IS CORRECT TO THE BEST OF MY KNOWLEDGE"

DAVID W NOVAK, P S No 7507

REV No	DESCRIPTION	DATE	BY	CH'KD

STATE OF OHIO — DAVID W. NOVAK S-7507 — REGISTERED SURVEYOR

Himebaugh and Novak
Surveyors and Site Consultants
8663 Tyler Boulevard
Mentor, Ohio 44060-4346
(216) 974-7670, (216) 255-5900 FAX.

REAL ESTATE SERVICE CORP.
7664 TYLER BLVD, MENTOR, OH 44066

DATE: MAR. 27, 1996
DRAWN BY: D. W NOVAK
CHECKED BY: DWN
APPROVED BY:
F.B. No. -- PG. --

LOT SPLIT
SUBLOT No. 16, ASHBOURNE SUBDIVISION, PAINESVILLE, OH

SCALES: HORZ 1" = 20 ; VERT NONE
CONTRACT No 96025-16
SHEET No 1 OF 1