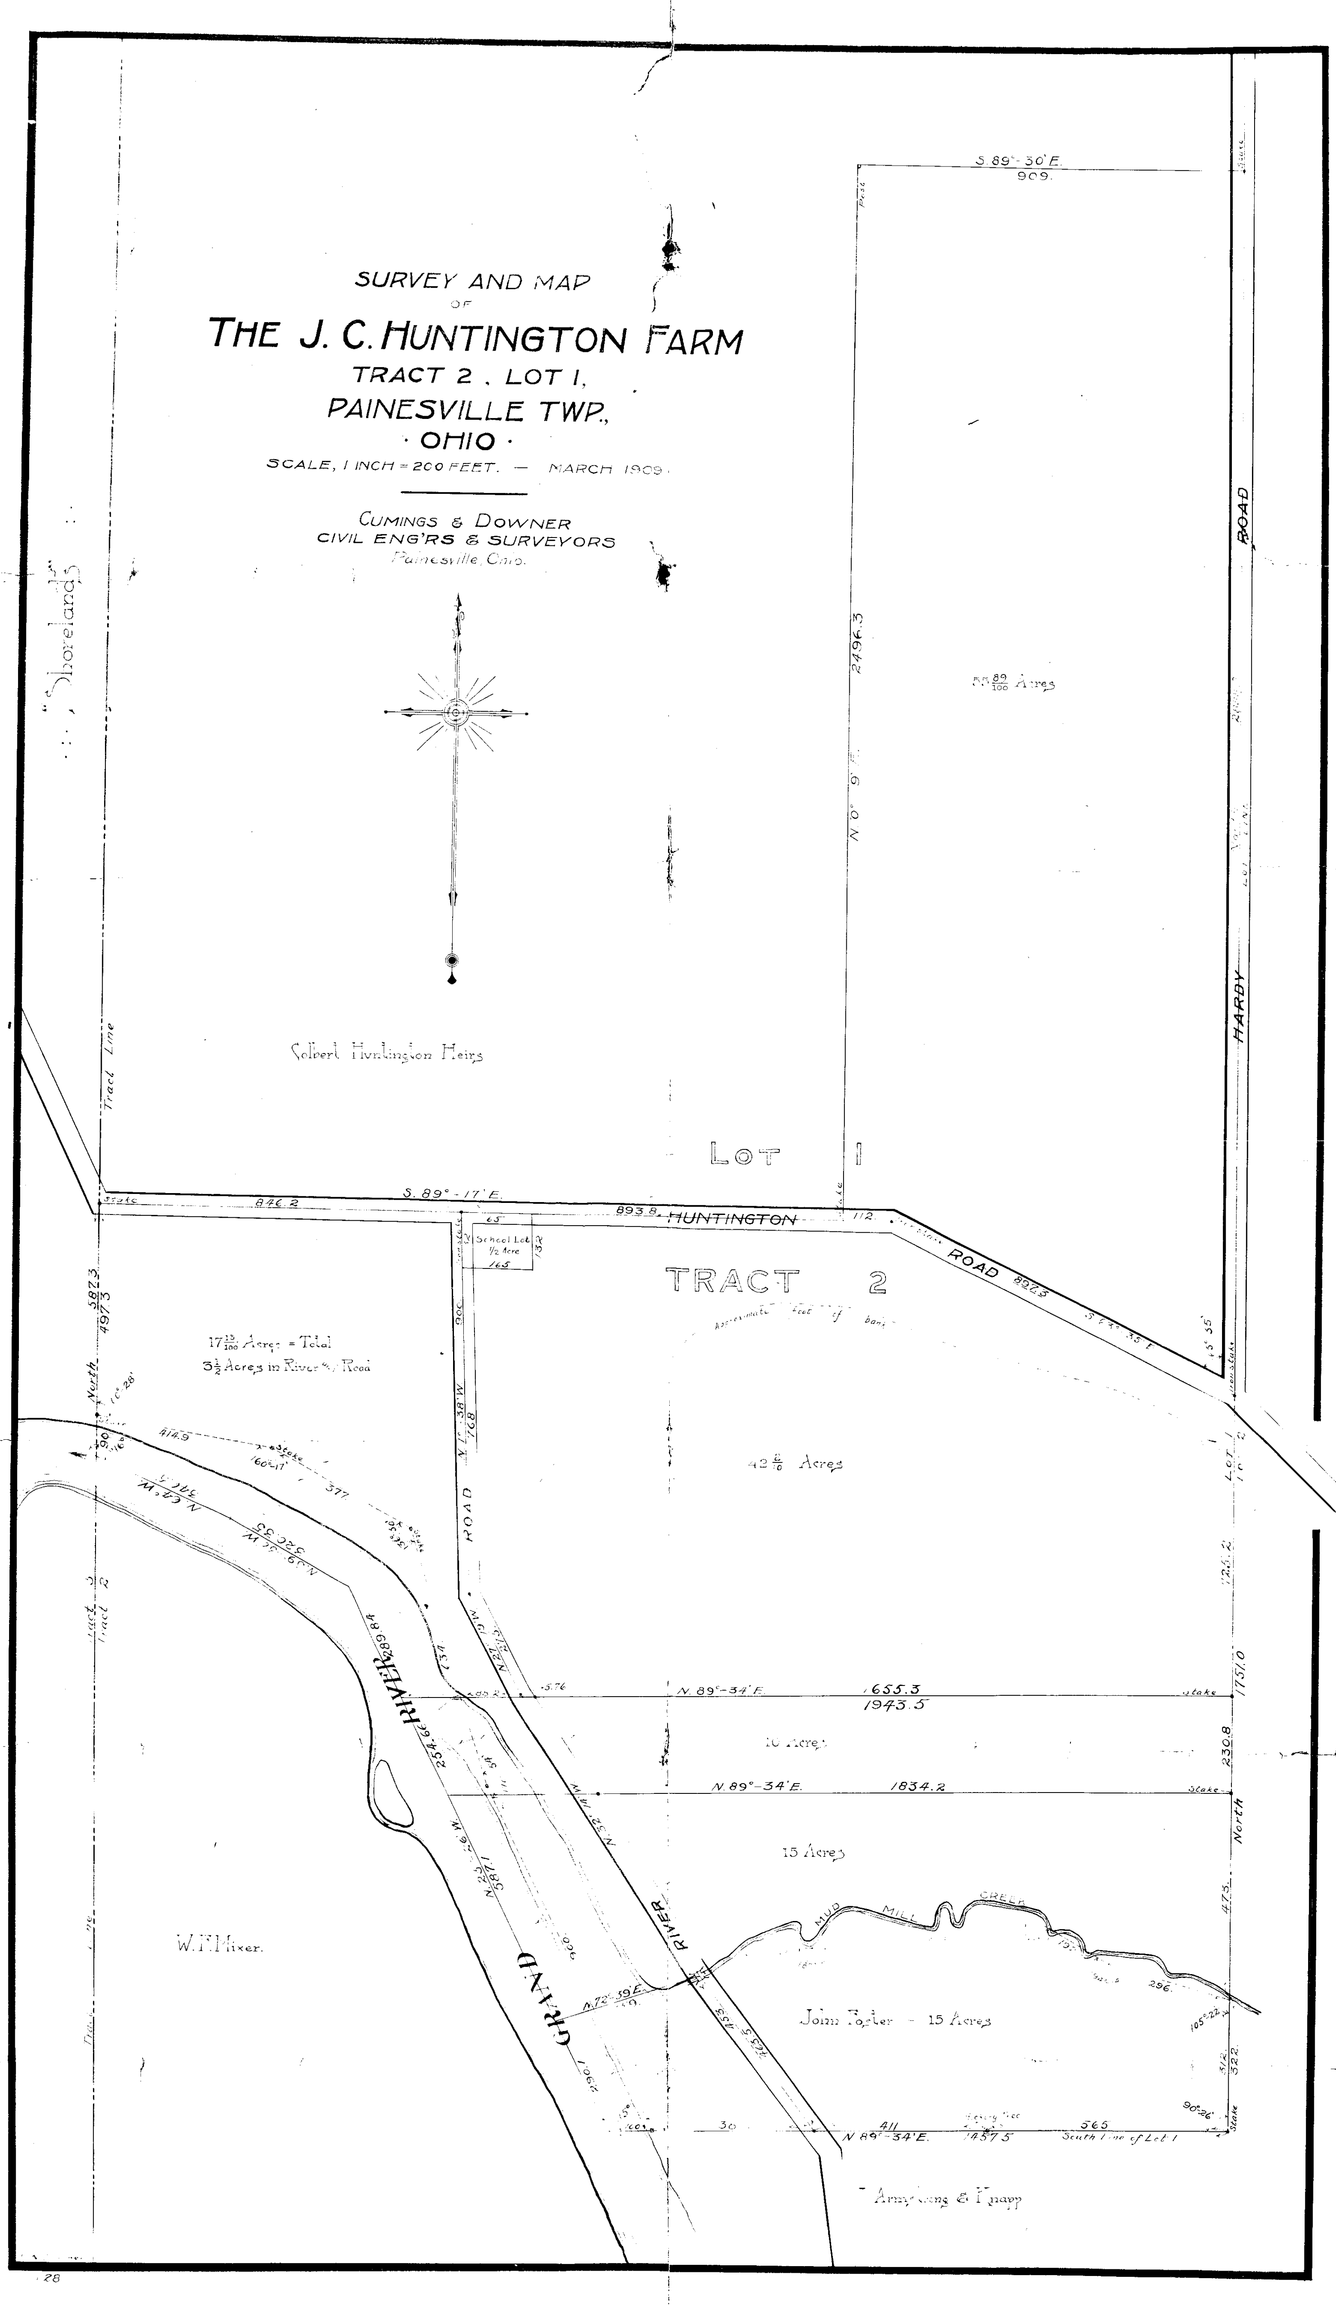
SURVEY AND MAP
OF
THE J. C. HUNTINGTON FARM
TRACT 2 . LOT 1,
PAINESVILLE TWP.,
· OHIO ·
SCALE, 1 INCH = 200 FEET. — MARCH 1909.
CUMINGS & DOWNER
CIVIL ENG'RS & SURVEYORS
Painesville Ohio.
"Shorelands"
Tract Line
Colbert Huntington Heirs
LOT 1
S. 89°-30' E.
909.
2496.3
N 0° 9' E.
HARDY ROAD
S. 89°-17' E.
876.2
893.8
HUNTINGTON ROAD
School Lot ½ Acre
TRACT 2
17 13/100 Acres = Total
3½ Acres in River & Road
42 6/10 Acres
N. 89°-34' E.
1655.3
1943.5
10 Acres
1834.2
15 Acres
RIVER ROAD
GRAND RIVER
MILL CREEK
W. F. Mixer.
John Porter - 15 Acres
Armstrong & Knapp
South Line of Lot 1
North

28