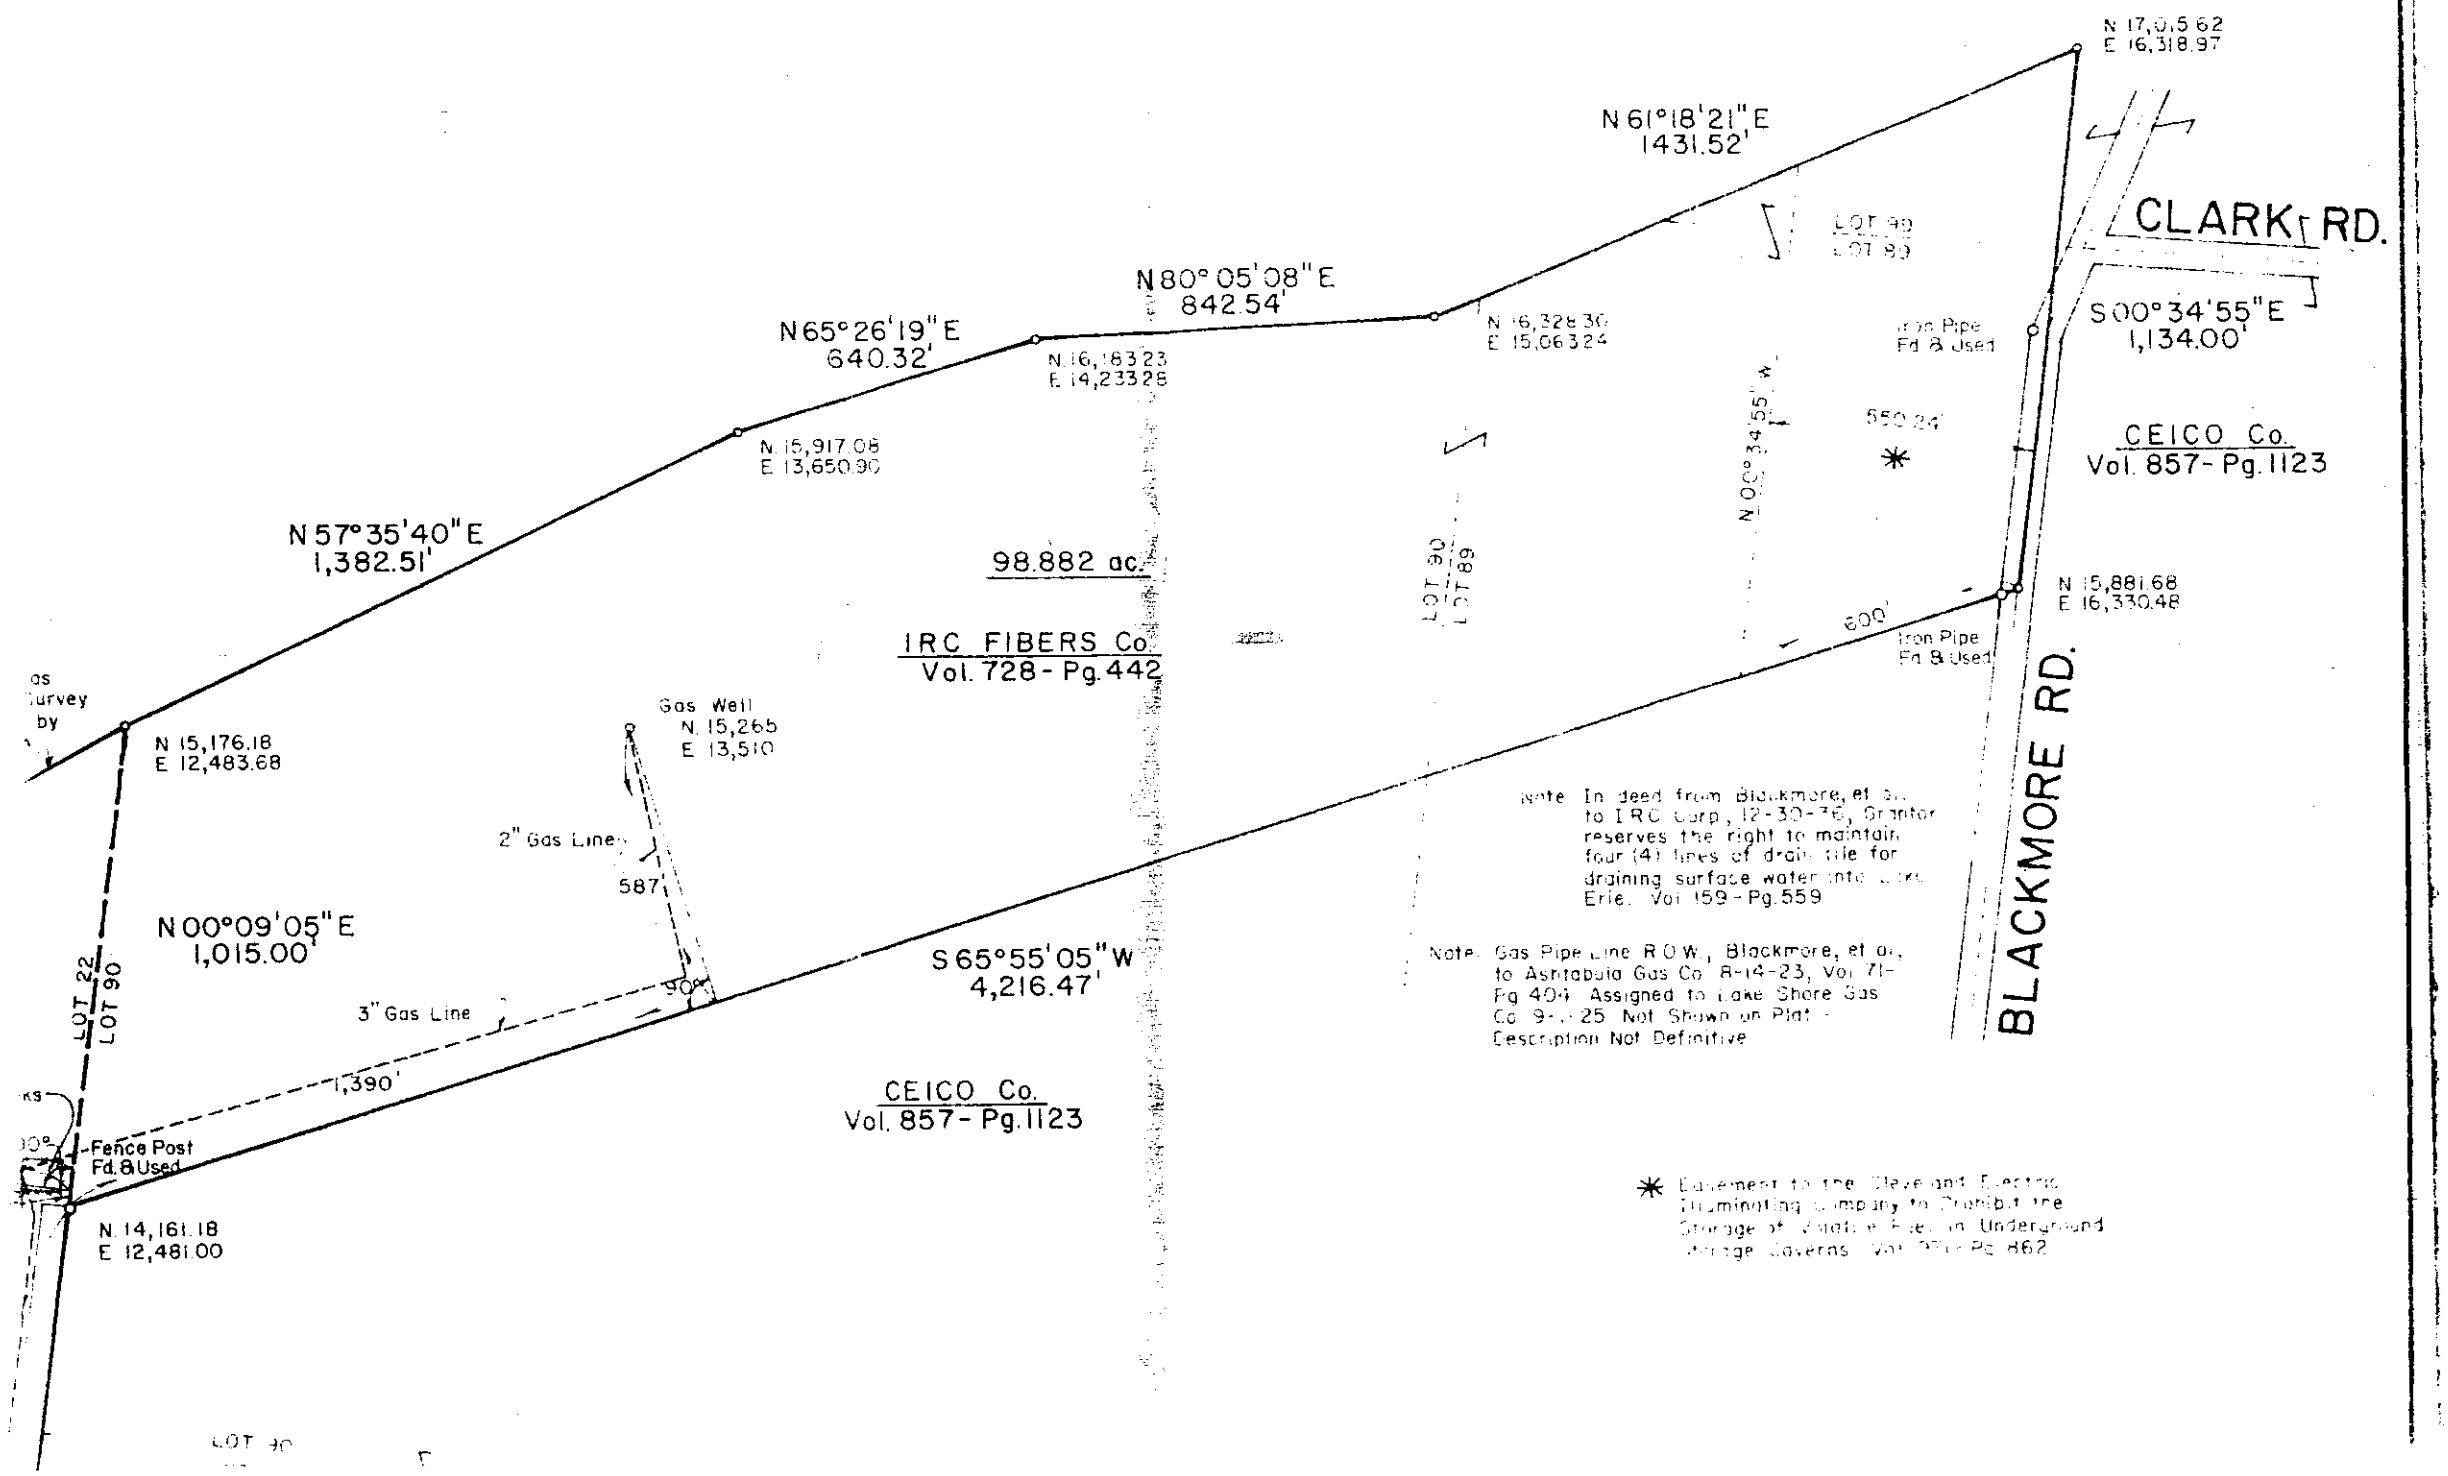
N 17,015.62
E 16,318.97
N 61°18'21"E
1431.52'
CLARK RD.
LOT 90
LOT 89
N 80°05'08"E
842.54'
N 16,328.30
E 15,063.24
Iron Pipe
Fd & Used
S 00°34'55"E
1,134.00'
N 65°26'19"E
640.32'
N 16,183.23
E 14,233.28
N 00°34'55"W
550.24'
CEICO Co.
Vol. 857- Pg. 1123
N 15,917.08
E 13,650.90
N 57°35'40"E
1,382.51'
98.882 ac.
LOT 90
LOT 89
N 15,881.68
E 16,330.48
600'
IRC FIBERS Co.
Vol. 728- Pg. 442
Iron Pipe
Fd & Used
BLACKMORE RD.
N 15,176.18
E 12,483.68
Gas Well
N. 15,265
E. 13,510
2" Gas Line
587'
Note In deed from Blackmore, et al. to I R C Corp., 12-30-76, Grantor reserves the right to maintain four (4) lines of drain tile for draining surface water into Lake Erie. Vol 159 - Pg. 559
N 00°09'05"E
1,015.00'
S 65°55'05"W
4,216.47'
LOT 22
LOT 90
3" Gas Line
90°
Note Gas Pipe Line R.O.W., Blackmore, et al., to Ashtabula Gas Co. 8-14-23, Vol. 71- Pg. 404 Assigned to Lake Shore Gas Co. 9-[illegible]-25 Not Shown on Plat - Description Not Definitive
1,390'
CEICO Co.
Vol. 857- Pg. 1123
Fence Post
Fd. & Used
N 14,161.18
E 12,481.00
LOT 90
* Easement to the Cleveland Electric Illuminating Company to Prohibit the Storage of Volatile Fuels in Underground Storage Caverns Vol. [illegible] Pg. 862