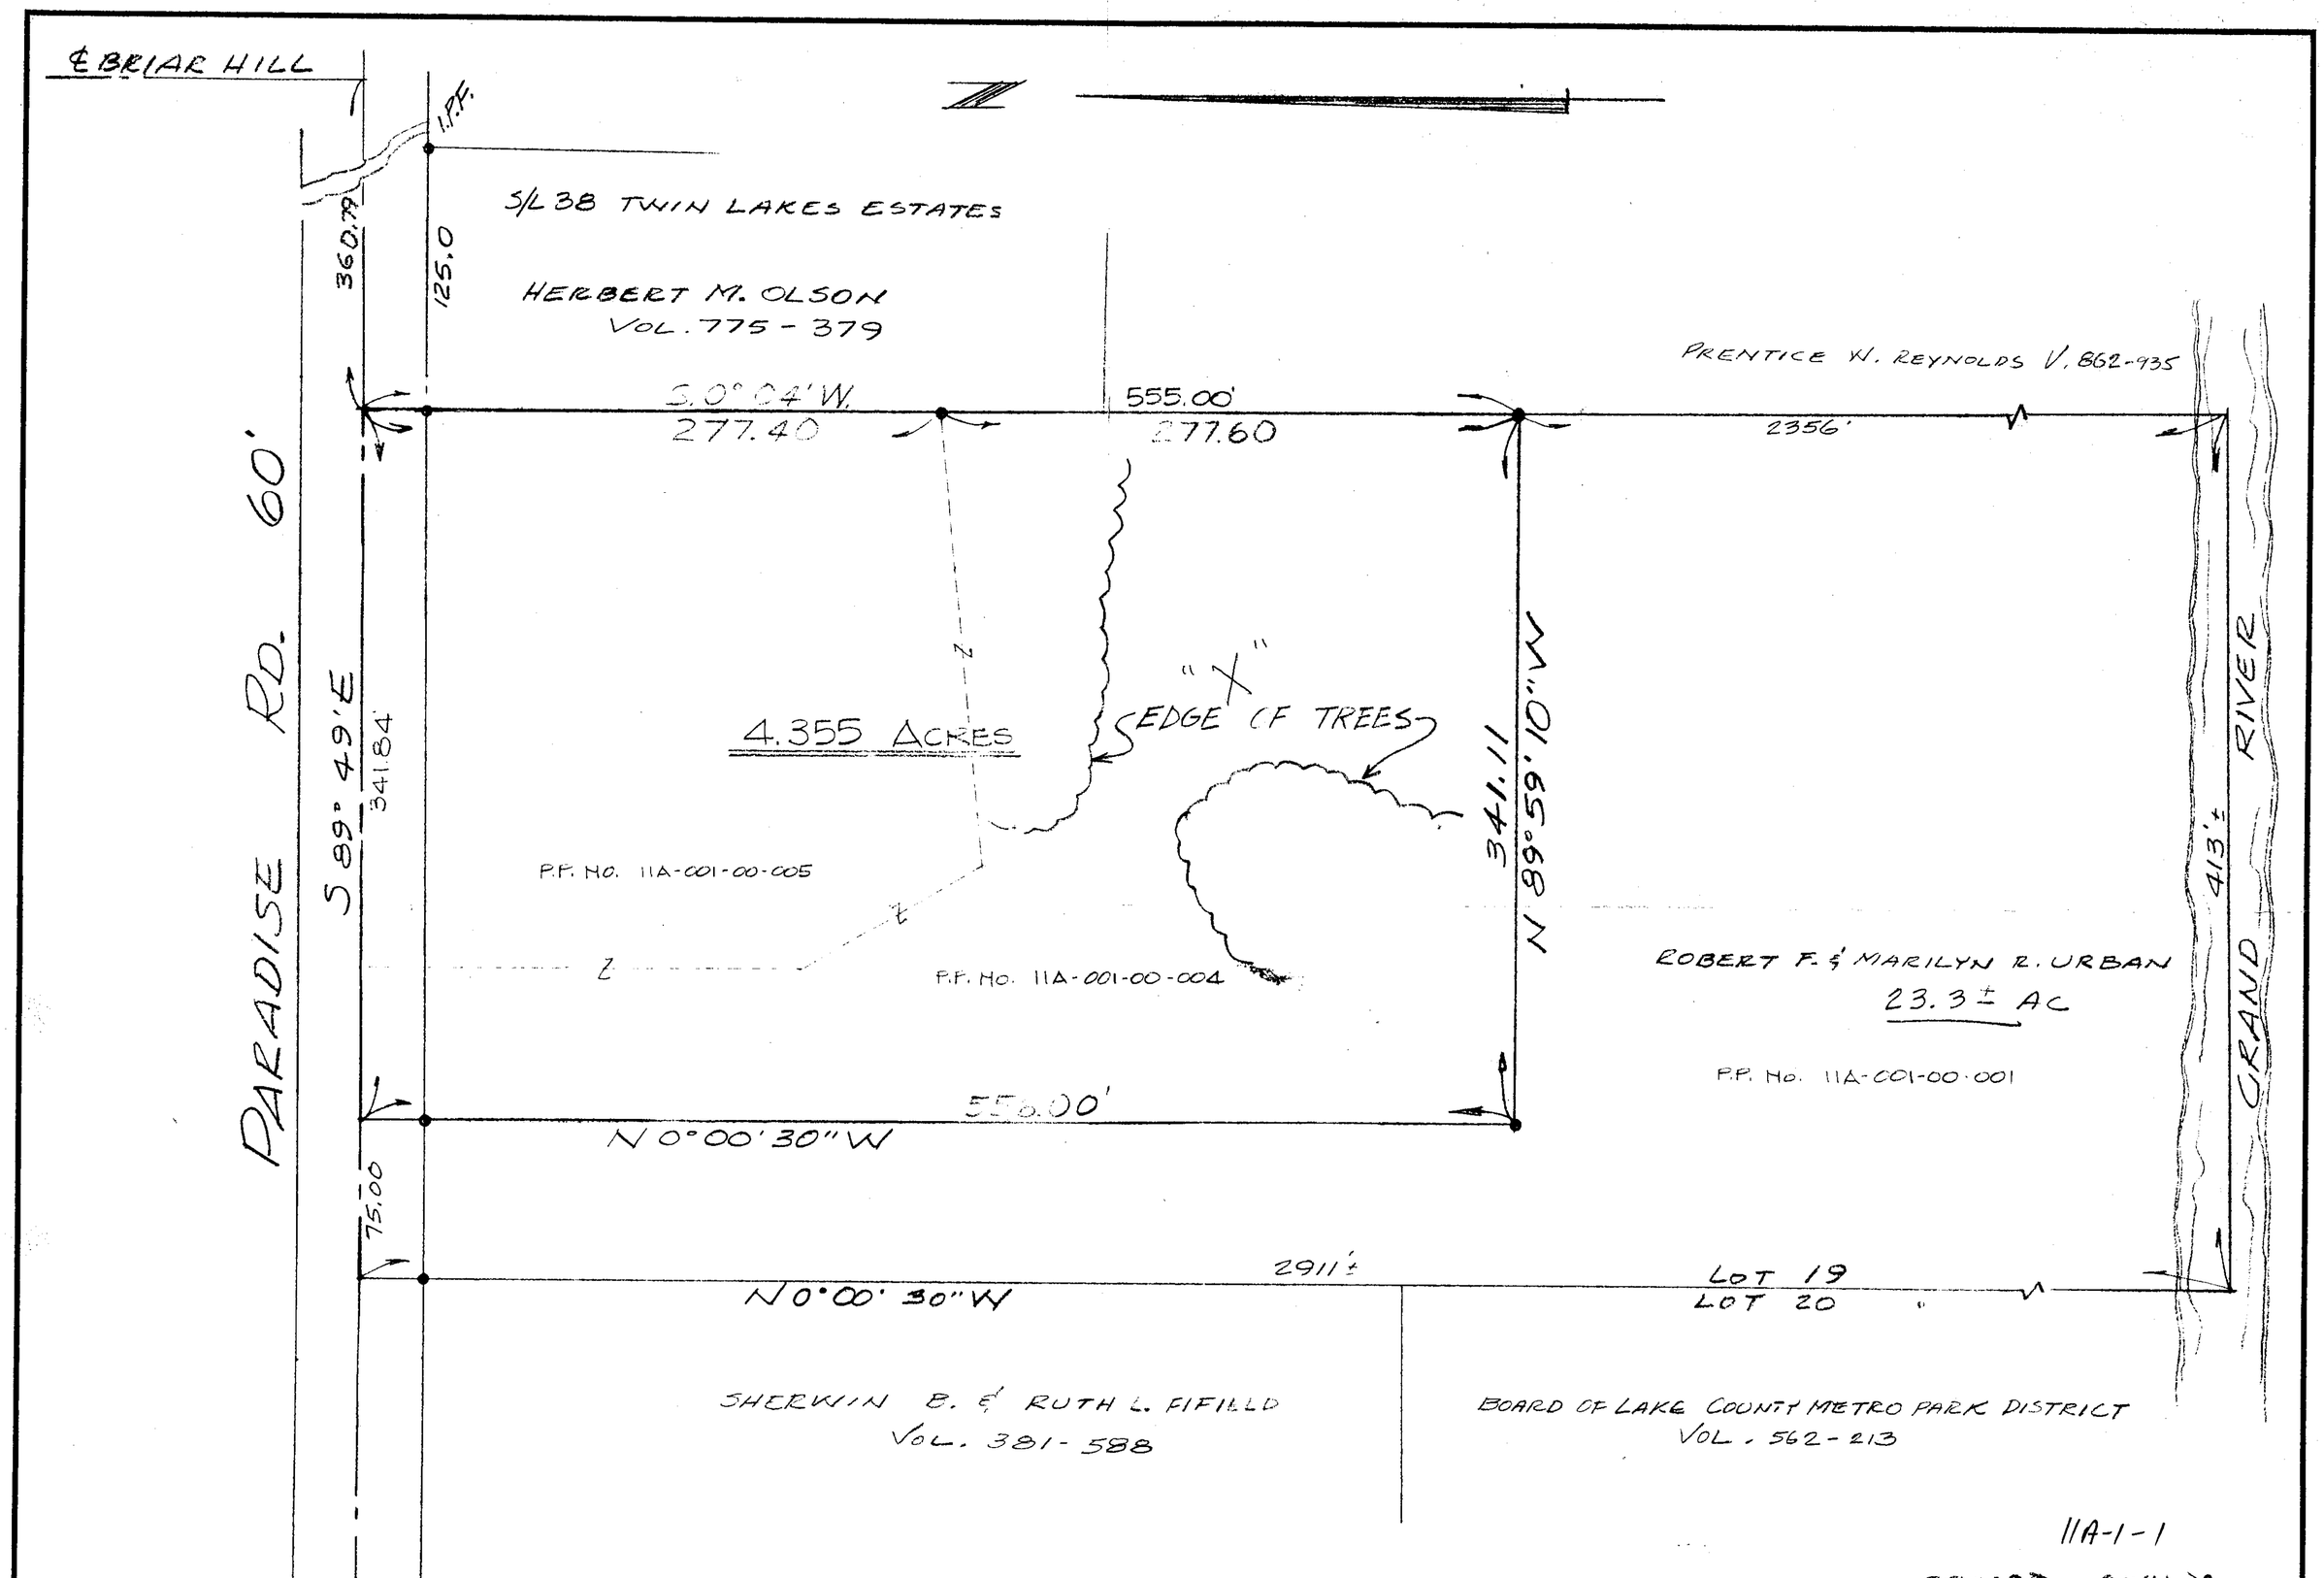

11A-1-1

REVISED 9 NOV. 78

PLAT OF PROPERTY for ROBERT F. URBAN

LOT 19, TR. 1 - PAINESVILLE TWP - LAKE COUNTY, OHIO

DATE 10/78
SCALE 1" = 50'
DRAWN BY
CH'K'D BY
F.B. 349 PG. 50

COLPETZER · WOODS
CONSULTANTS, INC.
MENTOR, OHIO 44060

SHEET 1 OF 1

CONTRACT NO. 78242

REV. - COMBINED "EAST" & "WEST" PARCELS TO ONE 4.355 Ac. PARCEL WITH DESCRIPTION. REVISED PLAT TO REFLECT SAME 4-28-86 TPH.

REV. DESC. OF 23.32Ac. 10-1-82 H