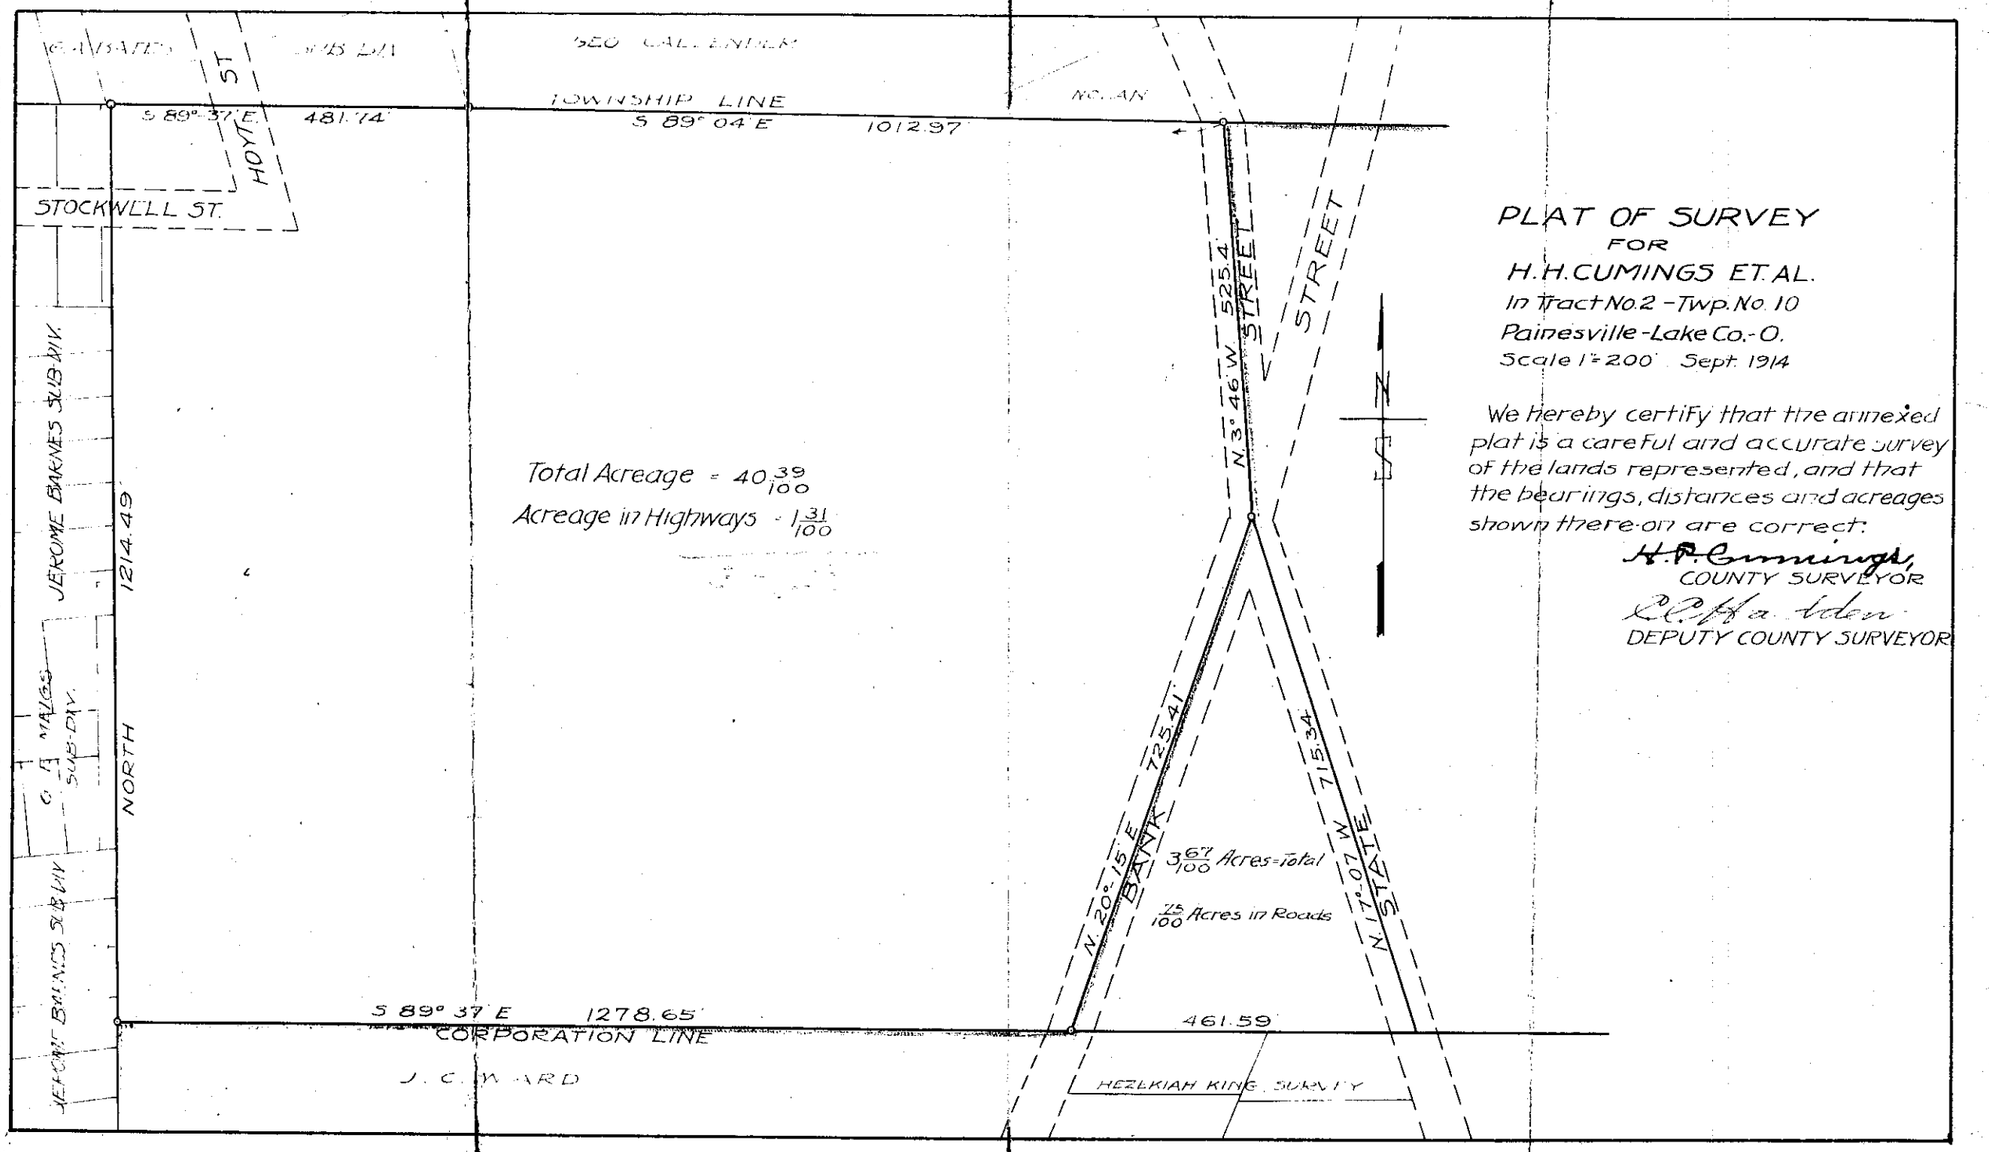
PLAT OF SURVEY
FOR
H.H.CUMINGS ET.AL.
In Tract No.2 -Twp.No.10
Painesville-Lake Co.-O.
Scale 1"=200' Sept. 1914
We hereby certify that the annexed plat is a careful and accurate survey of the lands represented, and that the bearings, distances and acreages shown there-on are correct:
H.P.Cummings,
COUNTY SURVEYOR
R.C.Holden
DEPUTY COUNTY SURVEYOR
TOWNSHIP LINE
S 89° 04 E 1012.97
S 89° 37 E 481.74
HOYT ST
STOCKWELL ST.
JEROME BARNES SUB-DIV.
1214.49
NORTH
Total Acreage = 40 39/100
Acreage in Highways = 1 31/100
N 3° 46 W 525.4
STREET
STREET
N
N 20° 15 E 725.41
BANK
3 67/100 Acres=Total
75/100 Acres in Roads
N 17° 07 W 715.34
STATE
S 89° 37 E 1278.65
CORPORATION LINE
461.59
HEZEKIAH KING SURVEY