CONTRACT No.	
79 263	
SHEET 1	OF 1

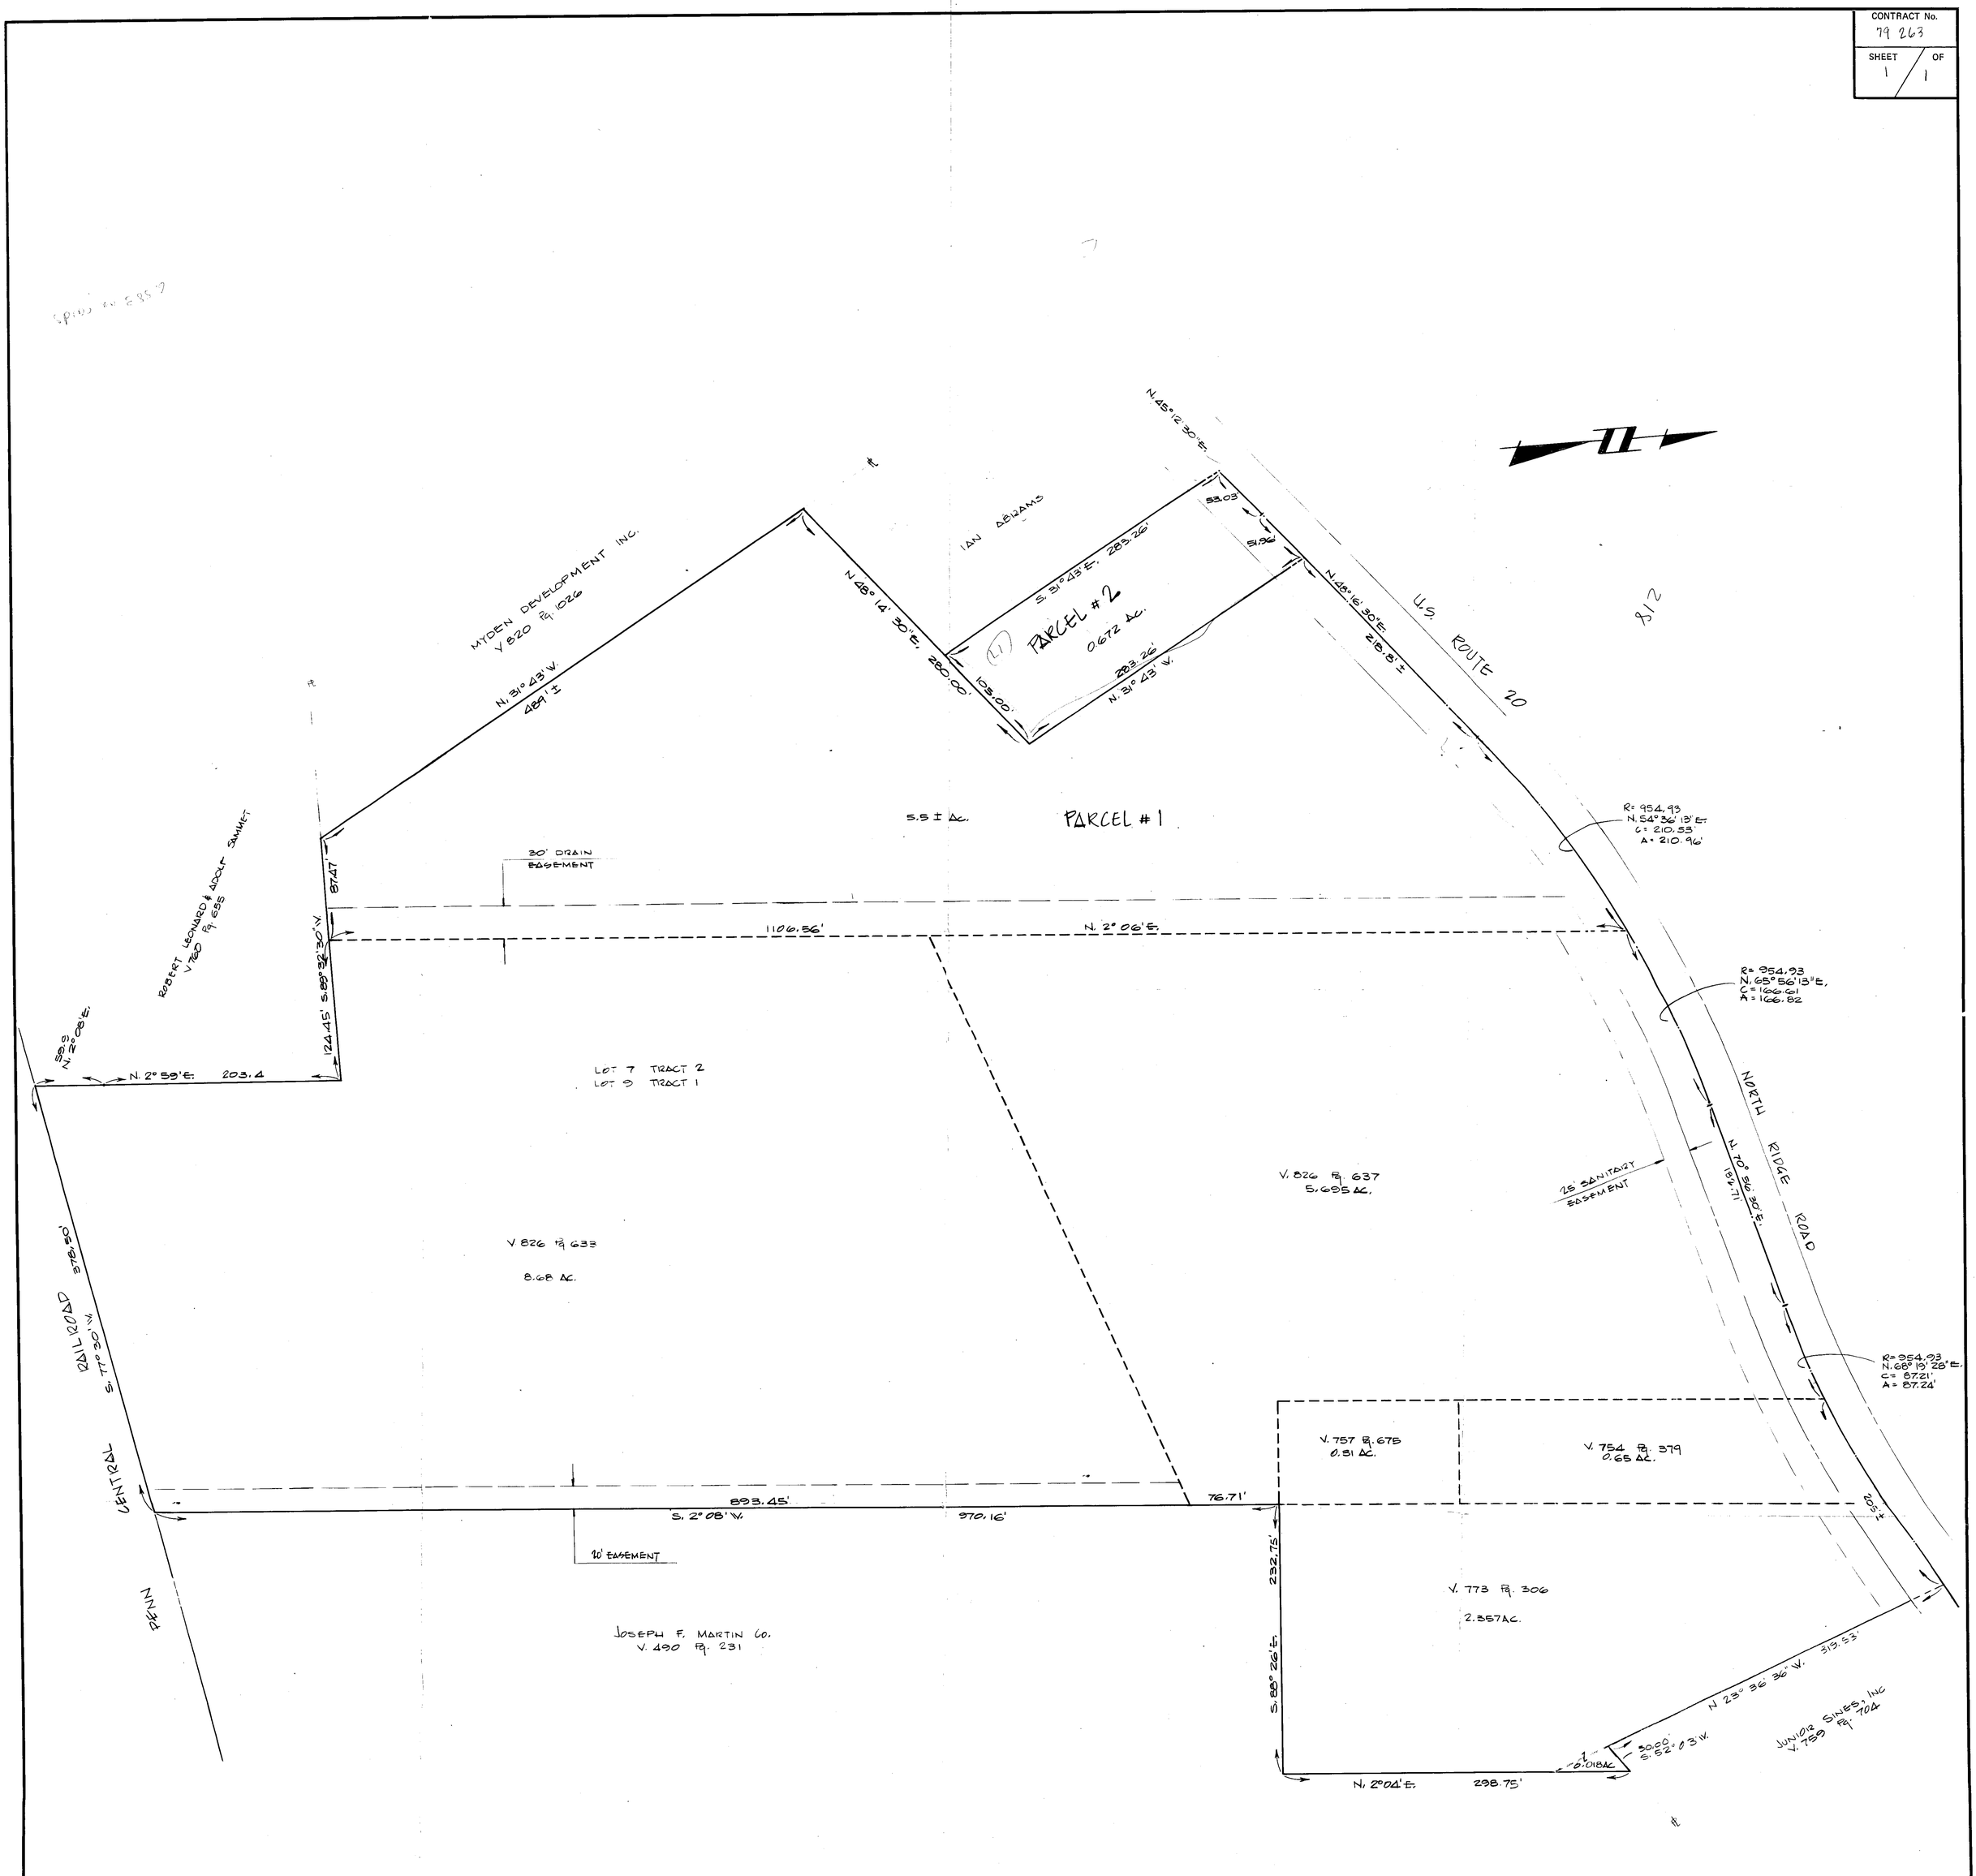

REV. No.	DESCRIPTION	DATE	BY	CH'K'D
1	ADDED PARCEL #1 & 2	12-5-79		

COLPETZER · WOODS
CONSULTANTS, INC.
MENTOR, OHIO 44060

DATE OCTOBER 8, 1979
SCALE: HOR. 1" = 50'
VERT. —
DRAWN BY M.J.E.
CH'K'D BY E
F.B. # — PG. —

PLAT OF PROPERTIES
FOR
GILBERT MART
BEING PART OF LOT 9, TRACT 1, AND LOT 7, TRACT 2,
PAINESVILLE TOWNSHIP, LAKE COUNTY, OHIO

SHEET 1 OF 1
CONTRACT No. 79 263