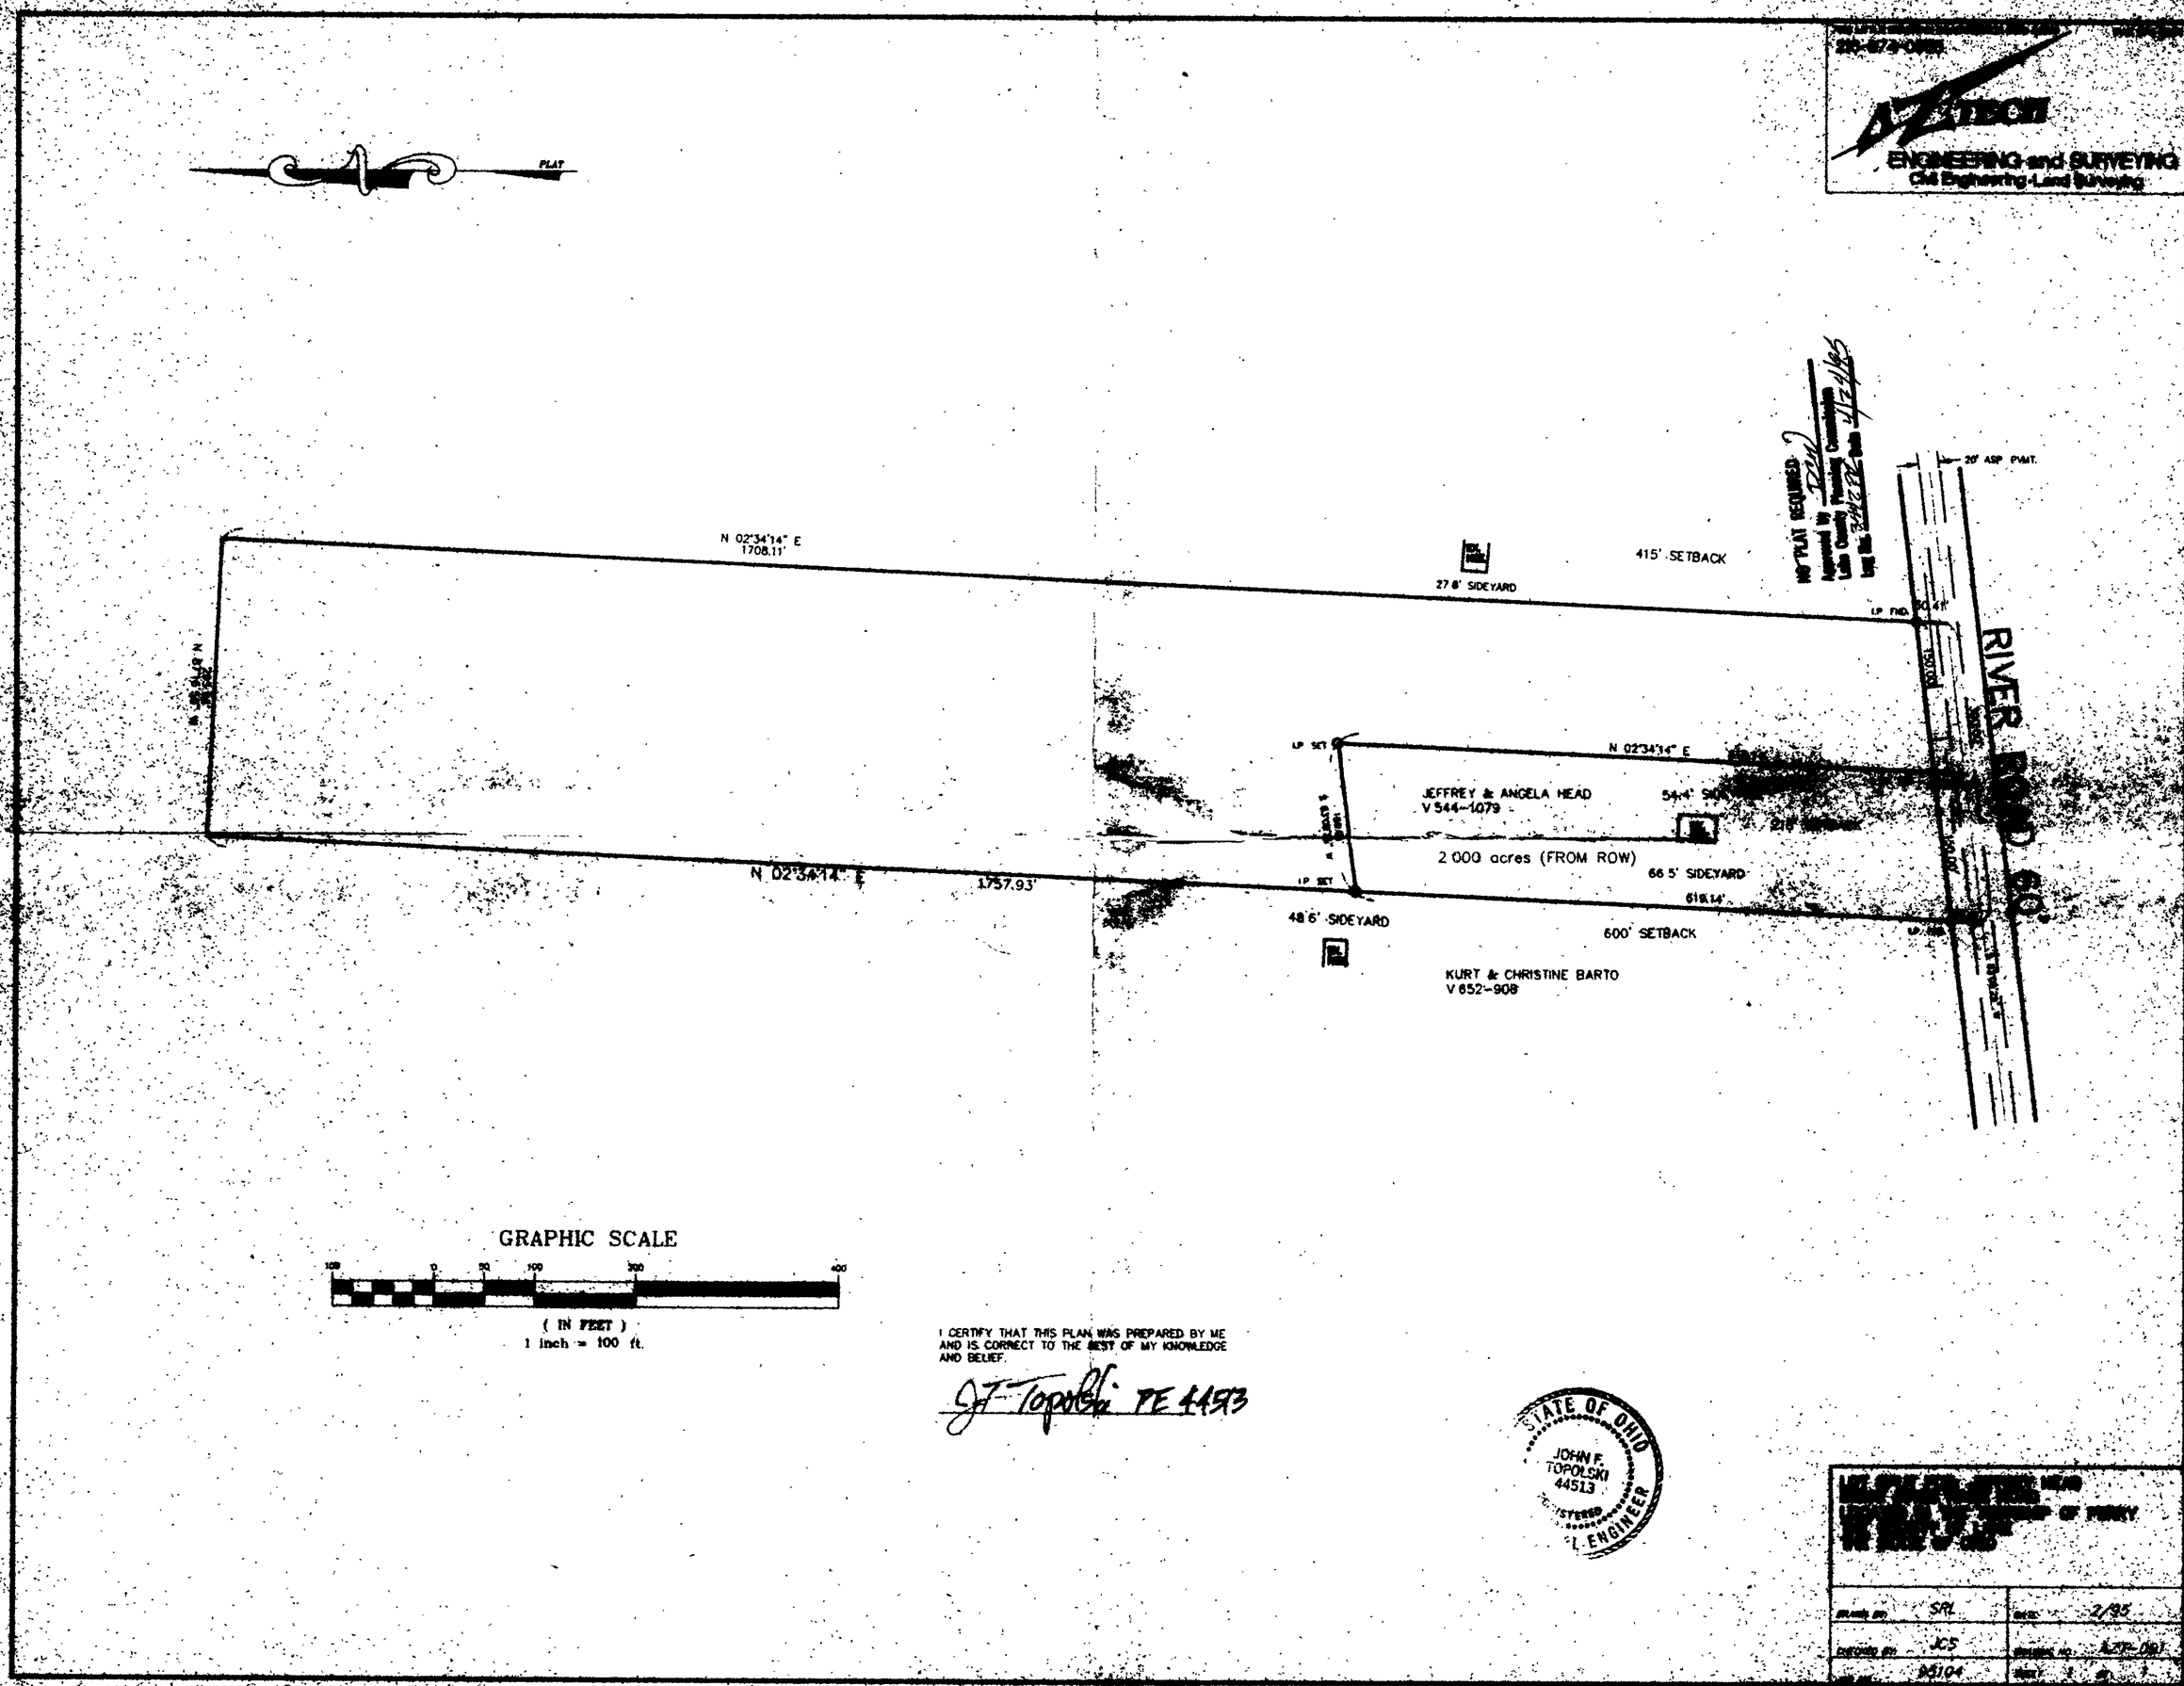

PLAT
N 02°34'14" E
1708.11'
27.8' SIDEYARD
415' SETBACK
20' ASP PVMT.
RIVER ROAD 60'
N 02°34'14" E
JEFFREY & ANGELA HEAD
V 544-1079
2.000 acres (FROM ROW)
66.5' SIDEYARD
N 02°34'14" E
1757.93'
48.6' SIDEYARD
600' SETBACK
KURT & CHRISTINE BARTO
V 652-908
GRAPHIC SCALE
(IN FEET)
1 inch = 100 ft.
I CERTIFY THAT THIS PLAN WAS PREPARED BY ME AND IS CORRECT TO THE BEST OF MY KNOWLEDGE AND BELIEF.
JF Topolski PE 44513
STATE OF OHIO
JOHN F. TOPOLSKI
44513
REGISTERED
PROFESSIONAL ENGINEER
ENGINEERING and SURVEYING
Civil Engineering-Land Surveying
SRL
2/95
JCS
95104